CONTRACT NO. 98627

FAP RTE.	SECTION	COUNTY	TOTAL SHEETS	SHEET NO.
331	3-2, 8X-1, 4-2	SALINE	233	91
STA.		TO STA.		
FED. ROAD DIST. NO.	ILLINOIS	FED. AID PROJECT		

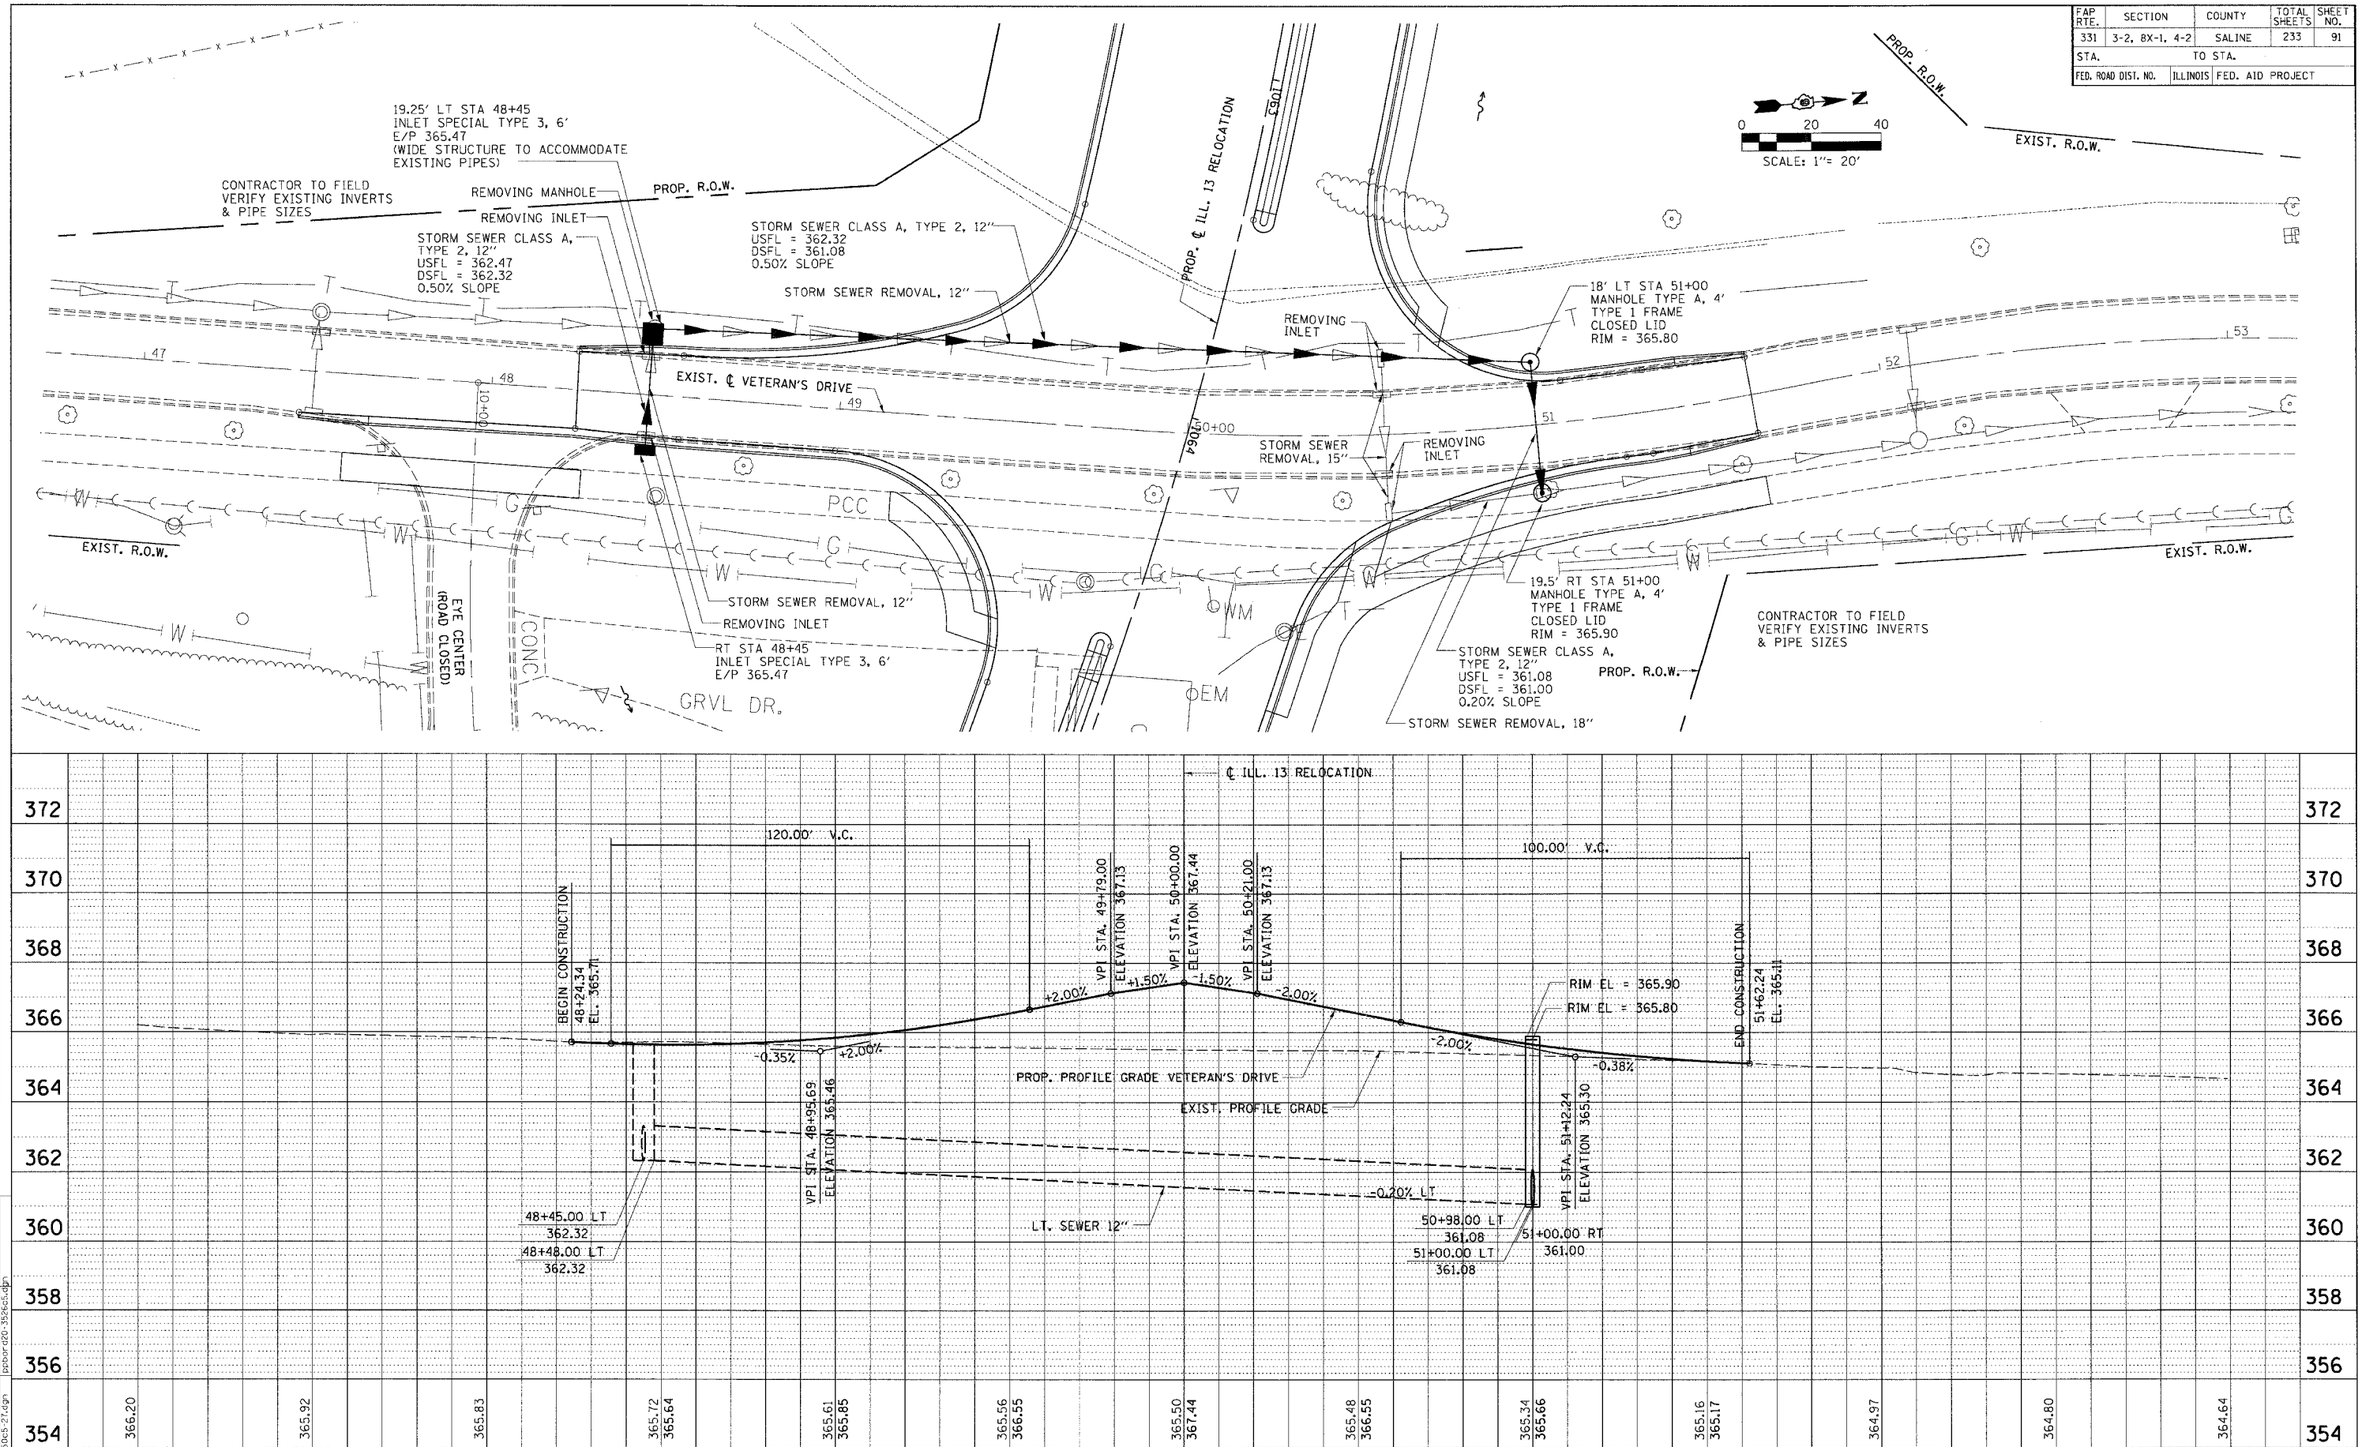

STORM SEWER PLAN PROFILE – VETERAN'S DRIVE – STA. 47+45.33 TO STA. 51+62.24

PLAN
NOTE BOOK NO.
SURVEYED
PLOTTED
ALIGNMENT CHECKED
RT. OF WAY CHECKED
CADD FILE NAME
BY
RCSNG
DB
SEE BELOW
DATE
3/99
9/01
9/01
9/01

PLAN & PROFILE CHECKED BY
DRAINAGE CHECKED BY
DRAWN BY

PROFILE
NOTE BOOK NO.
SURVEYED
PLOTTED
GRADES CHECKED
B.M. NOTED
STRUCTURE NOTATNS CHKD
BY
RCSNG
DB
DB
DATE
3/99
9/01
9/01
9/01

Mr/PROJECTS/PROJ3526/ROADWAY/COMMON/
Actr File: Reference Files:
ho20-3526c5.dgn row-3526c1.dgn
hg-3526c5.dgn tp04-3526c5.dgn
hg-3526c5dlm.dgn
pp50c5-27.dgn pbbord20-3526c5.dgn