CONTRACT NO. 98627

FAP RTE.	SECTION	COUNTY	TOTAL SHEETS	SHEET NO.
331	3-2, 8X-1, 4-2	SALINE	233	116
STA.		TO STA.		
FED. ROAD DIST. NO.	ILLINOIS	FED. AID PROJECT		

NE PROP. RELOCATED WILMOTH ST. / EXIST. MIDKIFF ST.

STATIONING ALONG PROP. RELOCATED WILMOTH ST.	OFFSET TO E.P.	EDGE OF PAV'T. ELEV.	STATIONING ALONG EXIST. MIDKIFF ST.	OFFSET TO E.P.	DISTANCE ALONG RADIUS	GEOMETRIC DESCRIPTION
	FEET	FEET		FEET	FEET	
25+44.68	11.24	364.85				
25+34.86	12.84	364.70	0+04.95	17.98	10.00	
25+26.14	17.65	364.52	0+13.29	12.54	10.00	
		364.33	0+22.95	10.14	10.00	
		364.27	0+26.05	9.99	3.12	

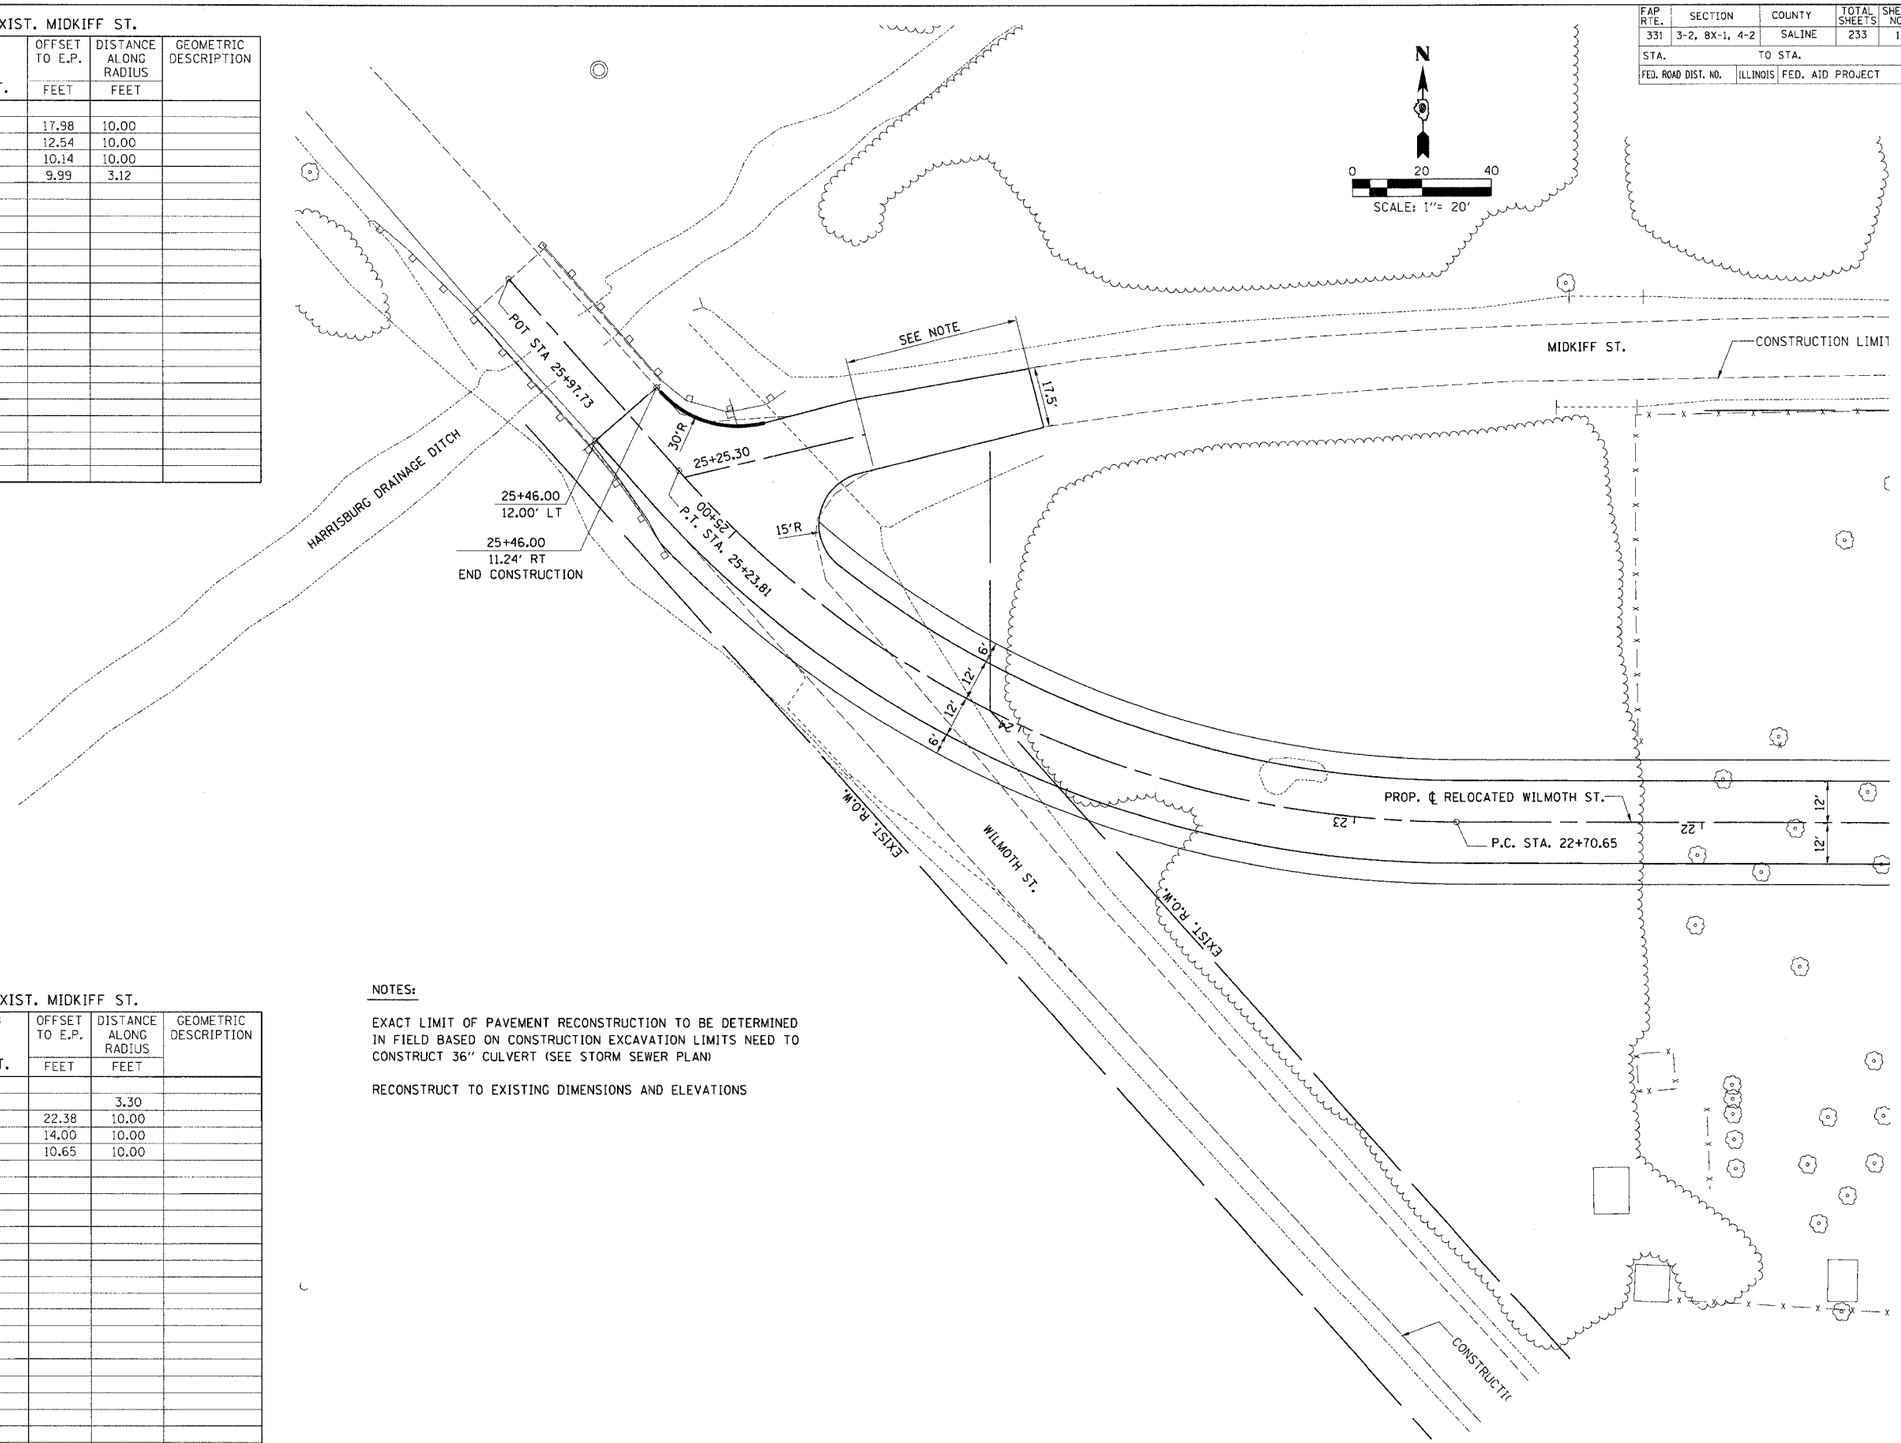

SE PROP. RELOCATED WILMOTH ST. / EXIST. MIDKIFF ST.

STATIONING ALONG PROP. RELOCATED WILMOTH ST.	OFFSET TO E.P.	EDGE OF PAV'T. ELEV.	STATIONING ALONG EXIST. MIDKIFF ST.	OFFSET TO E.P.	DISTANCE ALONG RADIUS	GEOMETRIC DESCRIPTION
	FEET	FEET		FEET	FEET	
24+70.62	12.00	363.87				
24+74.04	12.29	363.92			3.30	
24+83.00	17.24	363.96	0+34.35	22.38	10.00	
24+87.25	26.26	363.88	0+39.47	14.00	10.00	
		363.63	0+48.69	10.65	10.00	

NOTES:

EXACT LIMIT OF PAVEMENT RECONSTRUCTION TO BE DETERMINED IN FIELD BASED ON CONSTRUCTION EXCAVATION LIMITS NEED TO CONSTRUCT 36" CULVERT (SEE STORM SEWER PLAN)

RECONSTRUCT TO EXISTING DIMENSIONS AND ELEVATIONS

DRAWN BY
CHECKED BY

ACTIVE FILE: M:/PROJECTS/PROJ3526/ROADWAY/COMMON/ Refer en-GB FIGS2

GEOMETRICS – RELOCATED WILMOTH ST./MIDKIFF ST.