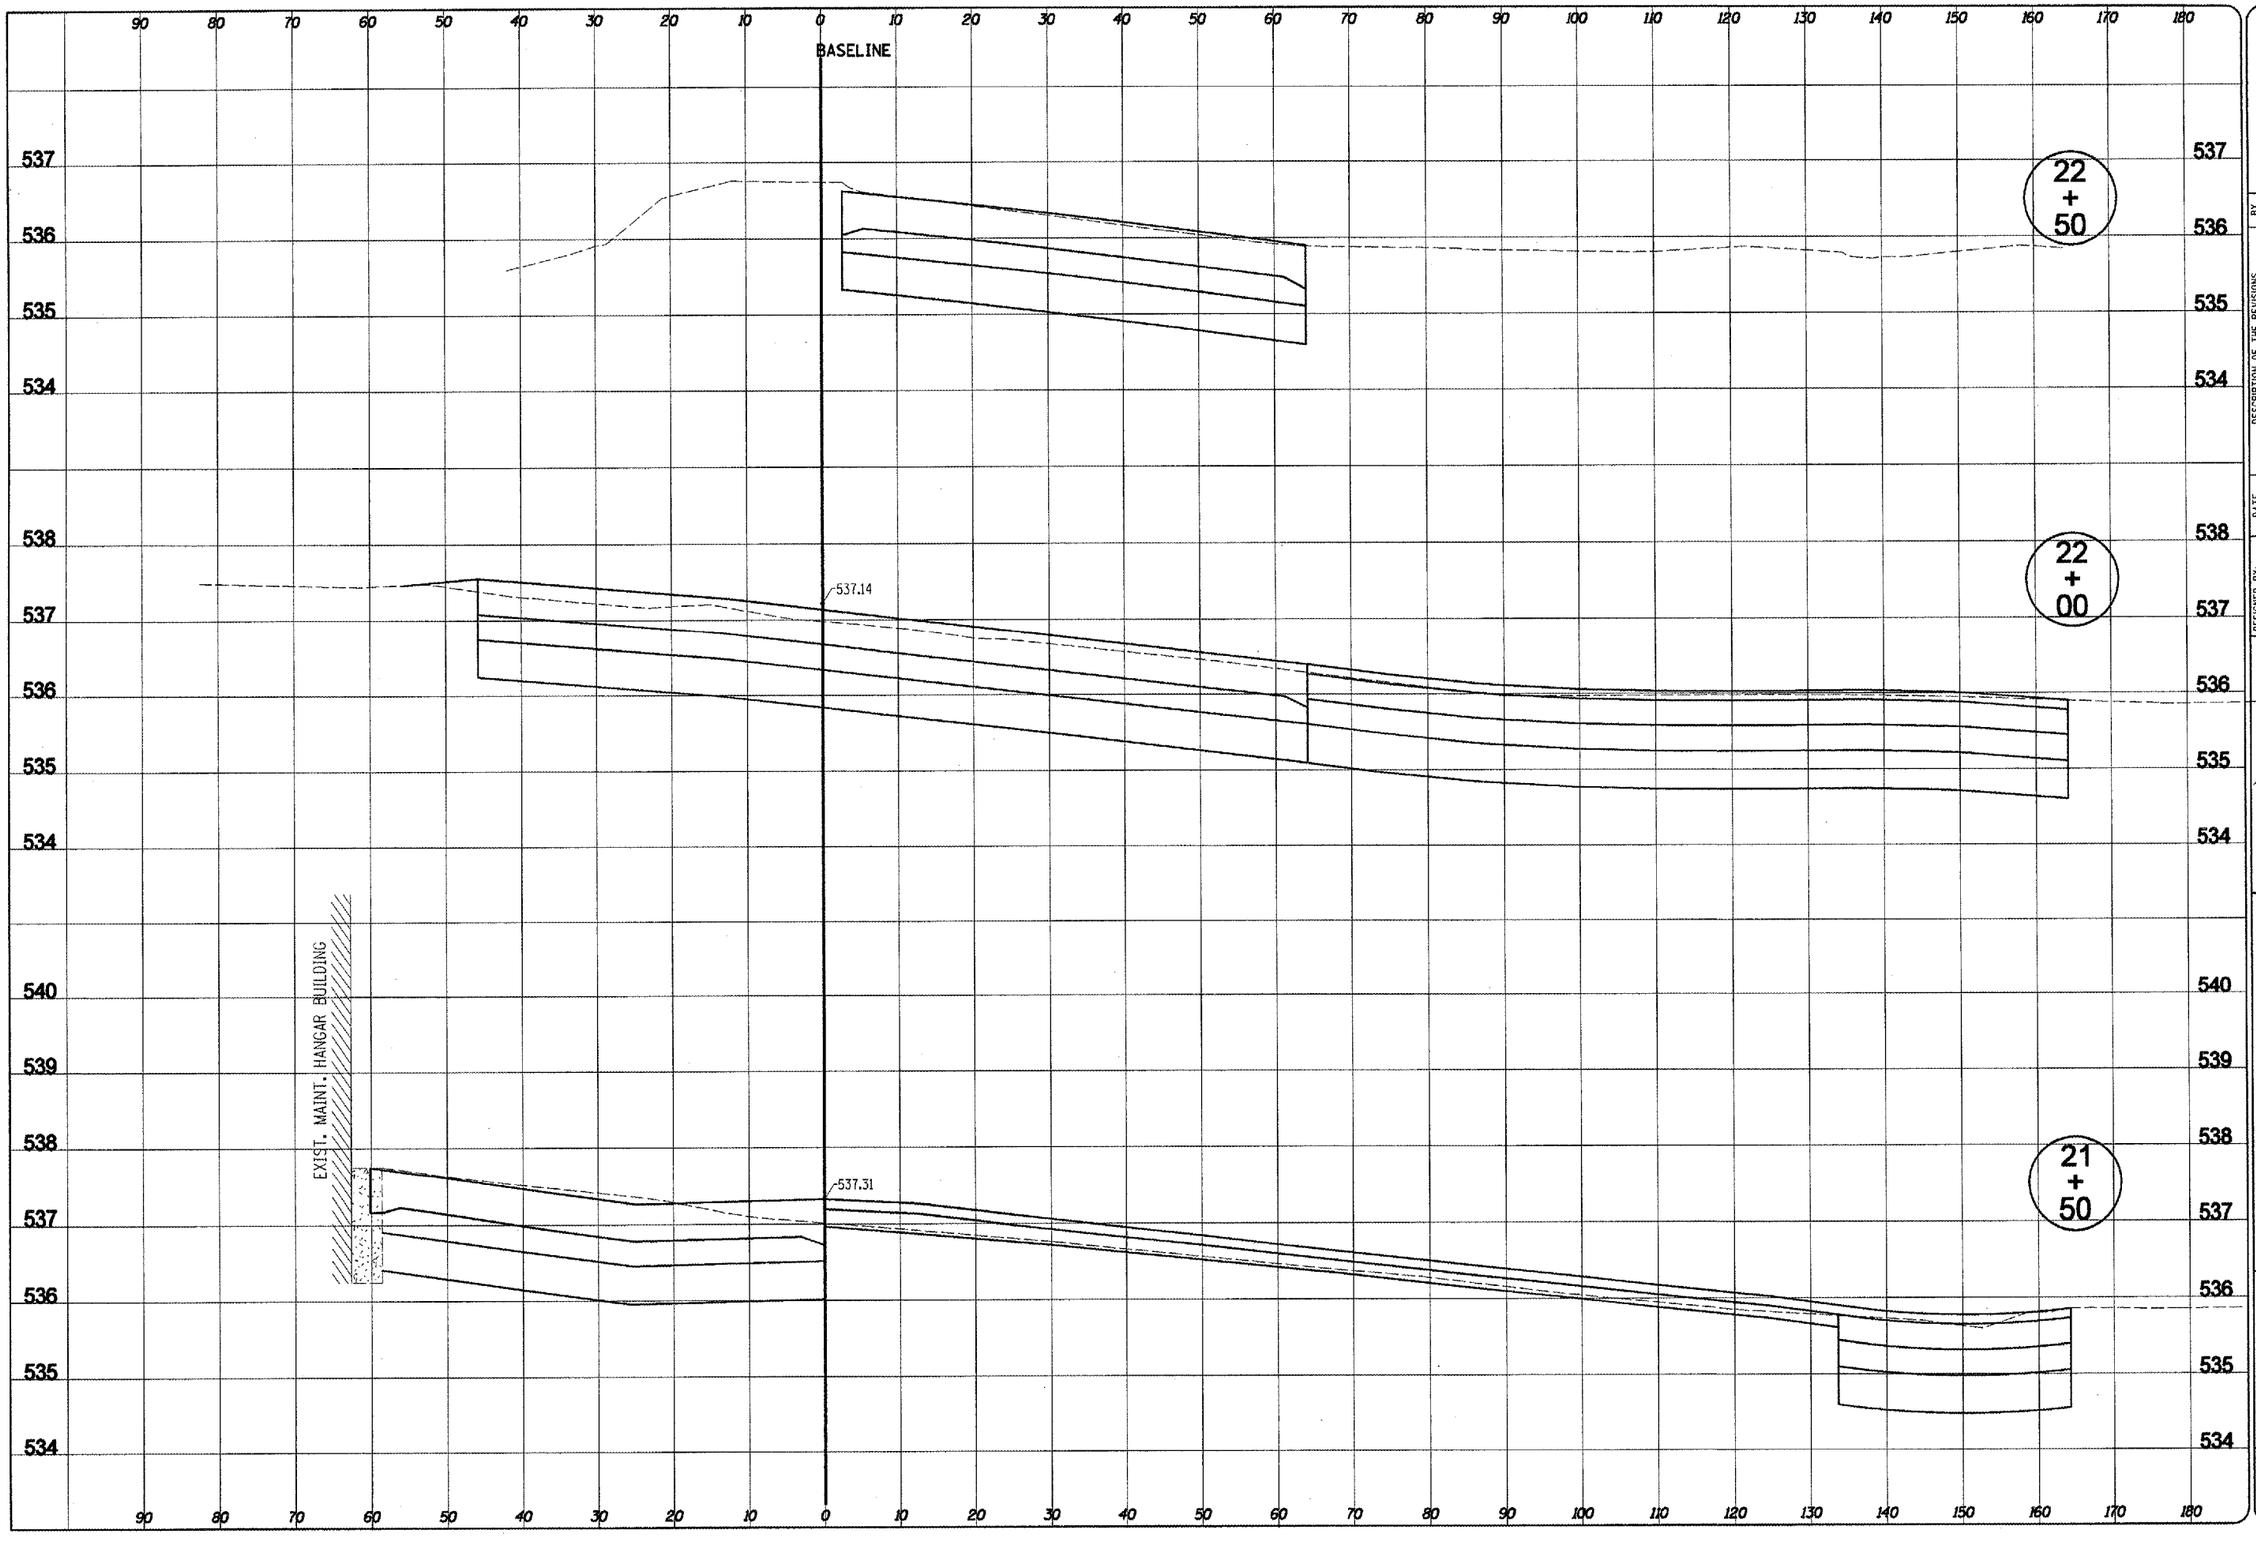

DESCRIPTION OF THE REVISIONS	DATE	BY

DESIGNED BY: RGH
DRAWN BY: EDW
CHECKED BY: BWC
DATE: 01-19-2007

HENRY, MEIBENHEIMER & GENDE, INC.
ENGINEERS
CARLYLE, ILLINOIS 62231
www.hmgengineers.com
(618) 594-3711 Fax (618) 594-8217

CROSS SECTIONS

IL. PROJ. NO. GRE-3215
A.I.P. PROJ. NO. 3-17-0049-B4
FILE NAME

SHEET NO. 30

H.M.G. NO. 5538