LO025

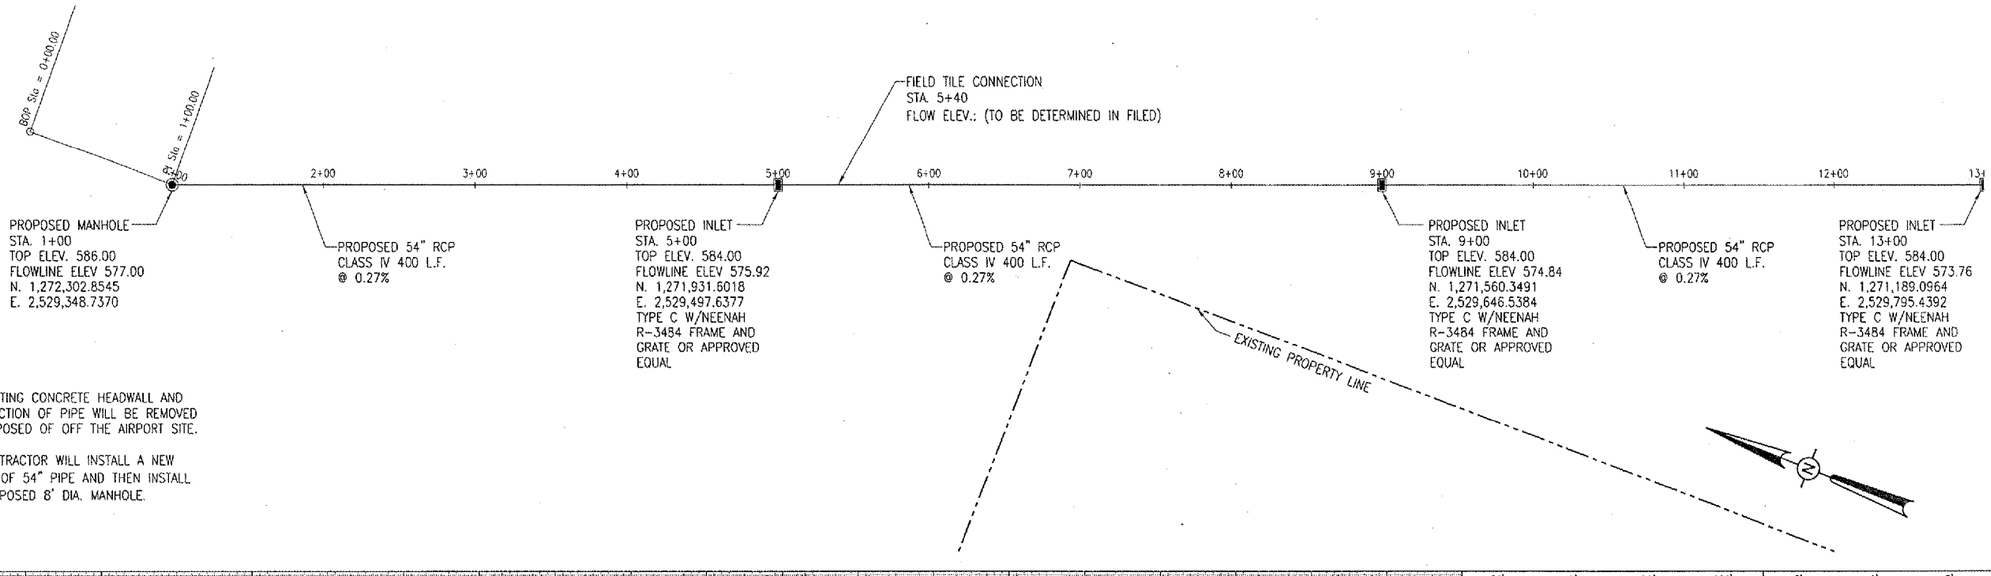

NOTE

THE EXISTING CONCRETE HEADWALL AND FIRST SECTION OF PIPE WILL BE REMOVED AND DISPOSED OF OFF THE AIRPORT SITE.

THE CONTRACTOR WILL INSTALL A NEW SECTION OF 54" PIPE AND THEN INSTALL THE PROPOSED 8' DIA. MANHOLE.

DATE	REVISION	BY

LOGAN COUNTY AIRPORT
LINCOLN, ILLINOIS

A.I.P. PROJ.: 3-17-0062-813

IL. PROJ.: AAA-3545

H&H Project No.	813-06DGN0 0800		
Filename	R-703-PROF.DWG		
Scale	1"= 50' H./1"= 5' V.		
Date	10/24/06		
LAYOUT	JEO	10/24/06	
DRAWN	JEO	10/24/06	
REVIEWED	CAH	10/31/06	

HANSON
Hanson Professional Services Inc.
525 South Sixth Street
Springfield, Illinois 62703-2886
Offices Nationwide

DRAINAGE IMPROVEMENTS

PROPOSED
PIPE PLAN AND PROFILE
STA. 0+00 TO STA. 13+00

8

8 of 33

Oct 22, 2006 7:43 AM CAH
\AIRPORTS\LOGAN\813-06DGN\AIRPORT\SHEETS\R-703-PROF.DWG - 0+00 - 13+00