LO025

LEGEND

- EXISTING PAVEMENT
- PROPOSED SEEDING AND MULCHING LIMITS
- PROPOSED EXCELSIOR BLANKET
- PROPOSED PROTECTION BLANKET
- PROPOSED RIP RAP
- EXISTING PROPERTY LINE
- EXISTING FENCE LINE
- +536.91 EXISTING GRADE
- +536.91 PROPOSED GRADE
- PROPOSED INLET
- PROPOSED HEADWALL
- PROPOSED GRADING LIMITS

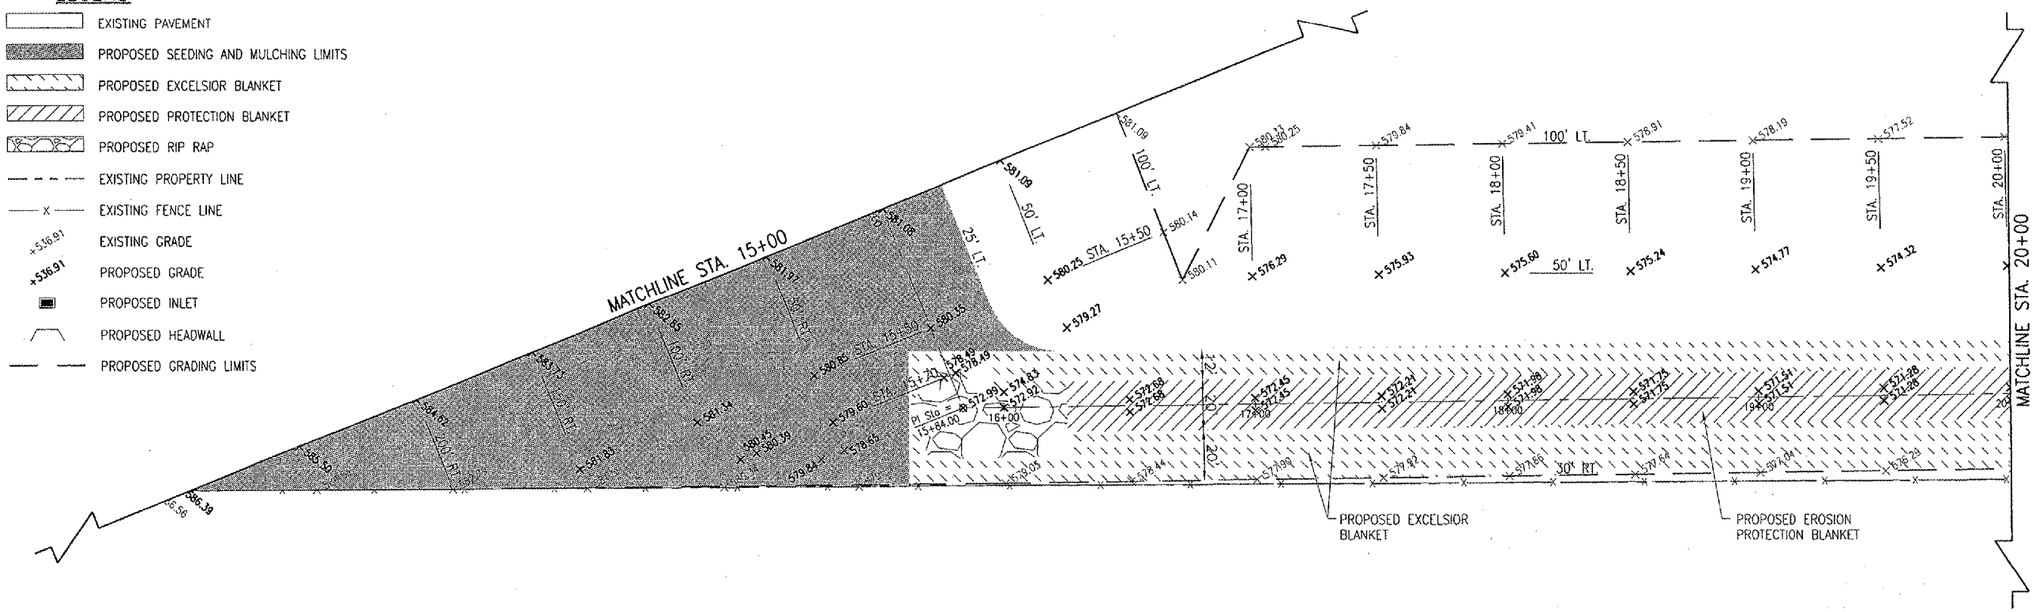

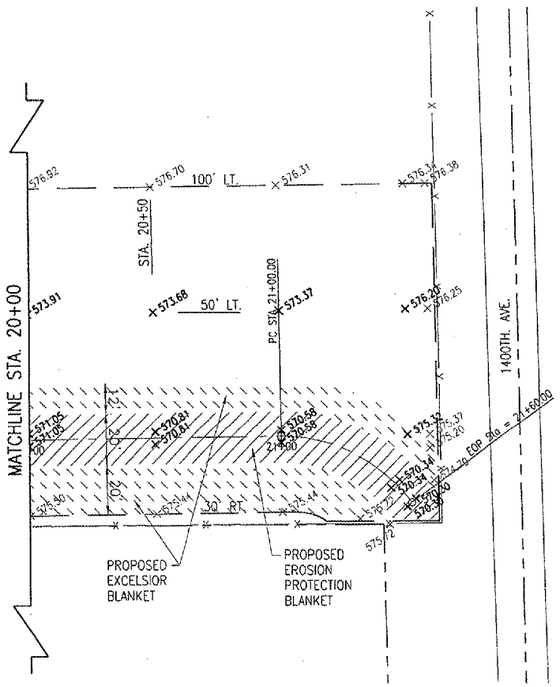

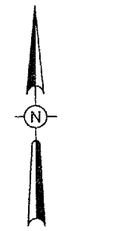

0' 15' 30' 60'
FULL SIZE SCALE: 1"= 30'
HALF SIZE SCALE: 1"= 60'

DATE	REVISION	BY

LOGAN COUNTY AIRPORT
LINCOLN, ILLINOIS

A.I.P. PROJ.: 3-17-0062-813
IL. PROJ.: AAA-3545

HE Project No. 813-060GND 0800
Filename R-191STK-SOUTH.DWG
Scale 1" = 30'
Date 8/21/06

LAYOUT	CAH	8/21/06
DRAWN	CCC	8/21/06
REVIEWED	CAH	10/31/06

HANSON

Hanson Professional Services Inc.
1525 South Sixth Street
Springfield, Illinois 62703-2888
Offices Nationwide

DRAINAGE IMPROVEMENTS

PROPOSED STAKING PLAN
STA. 15+00 TO STA. 21+60

13

13 of 33 sheets

DEC 22, 2006 7:50 AM CAH
C:\AIRPORTS\LOGAN\813-060GND\AIRPORT\SHEETS\R-191STK-SOUTH.DWG - STA. 15+00 TO STA. 21+60