LO025

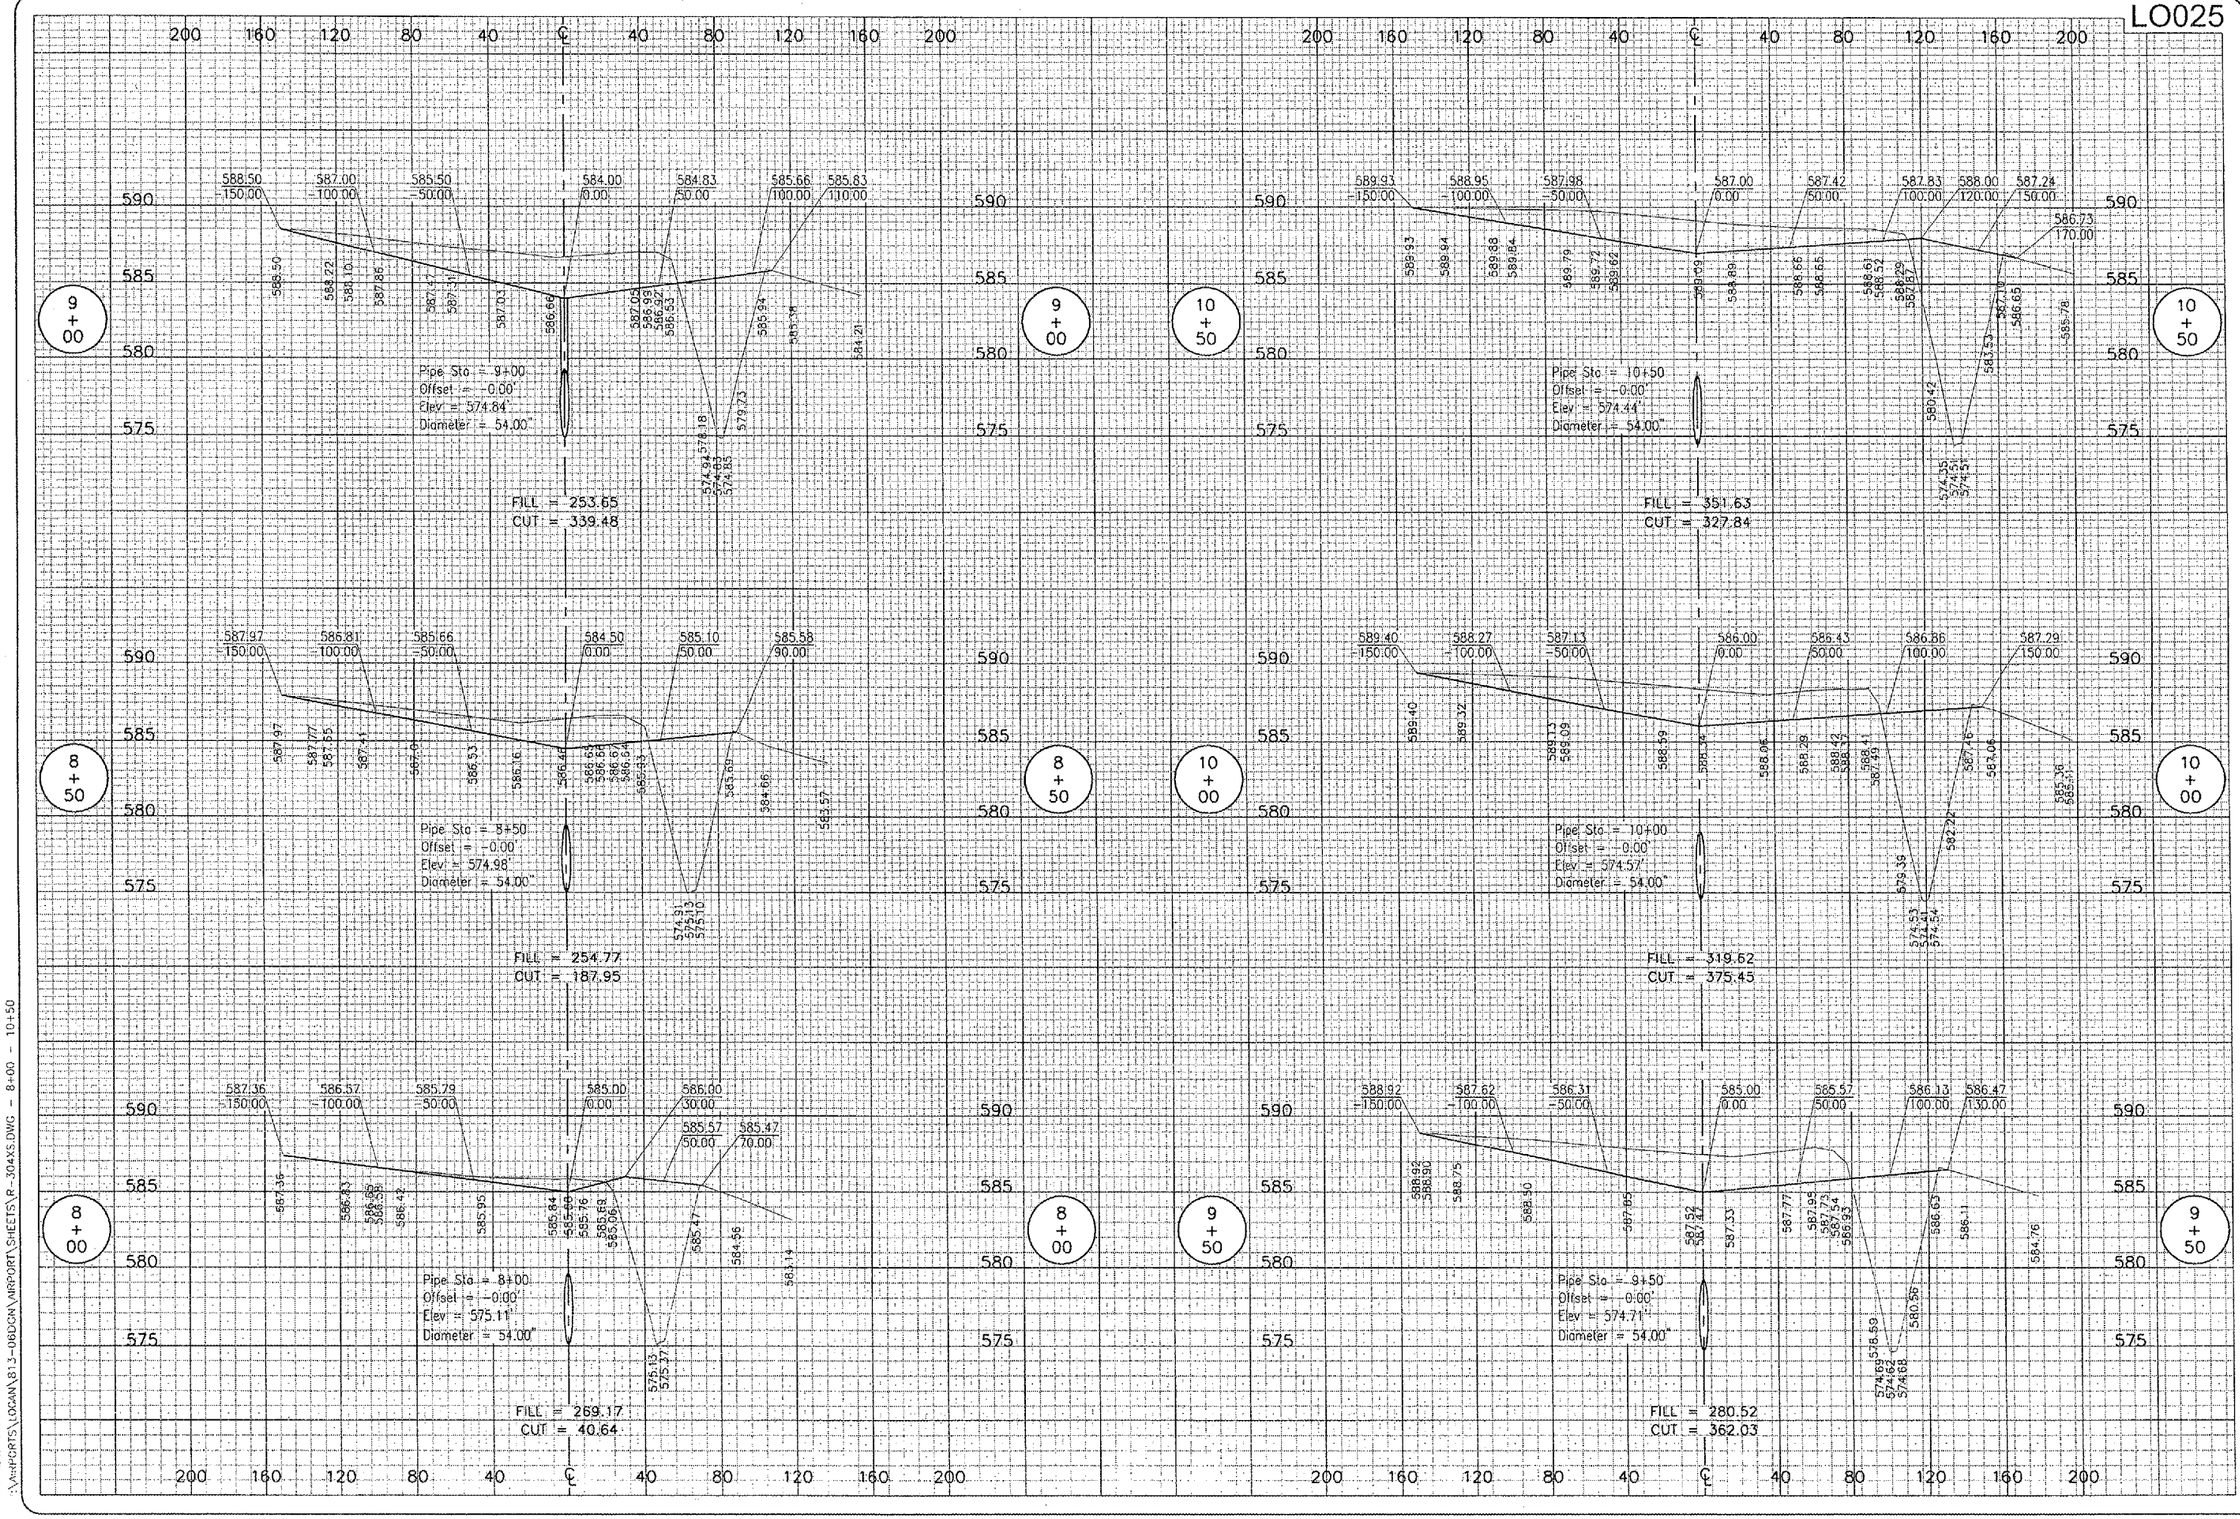

DATE	REVISION	BY

LOGAN COUNTY AIRPORT
LINCOLN, ILLINOIS

A.I.P. PROJ.: 3-17-0062-B13

IL. PROJ.: AAA-3545

HEI Project No. 813-06DGN0 0800
Filename R-304XS.DWG
Scale 1" = 40' H. / 5' V
Date 10/13/06

LAYOUT	CCC	10/13/06
DRAWN	CCC	10/13/06
REVIEWED	CAH	10/31/06

HANSON

Hanson Professional Services Inc.
525 South Sixth Street
Springfield, Illinois 62703-2886
Offices Nationwide

DRAINAGE IMPROVEMENTS

PROPOSED CROSS-SECTIONS
FOR SOUTHEAST QUADRANT
STA. 8+00 TO STA. 10+50

17

17 of 33

10/13/2006 7:54 AM CAH
\\AirPORTS\LOGAN\813-06DGN\AIRPORT\SHEETS\R-304XS.DWG - 8+00 - 10+50