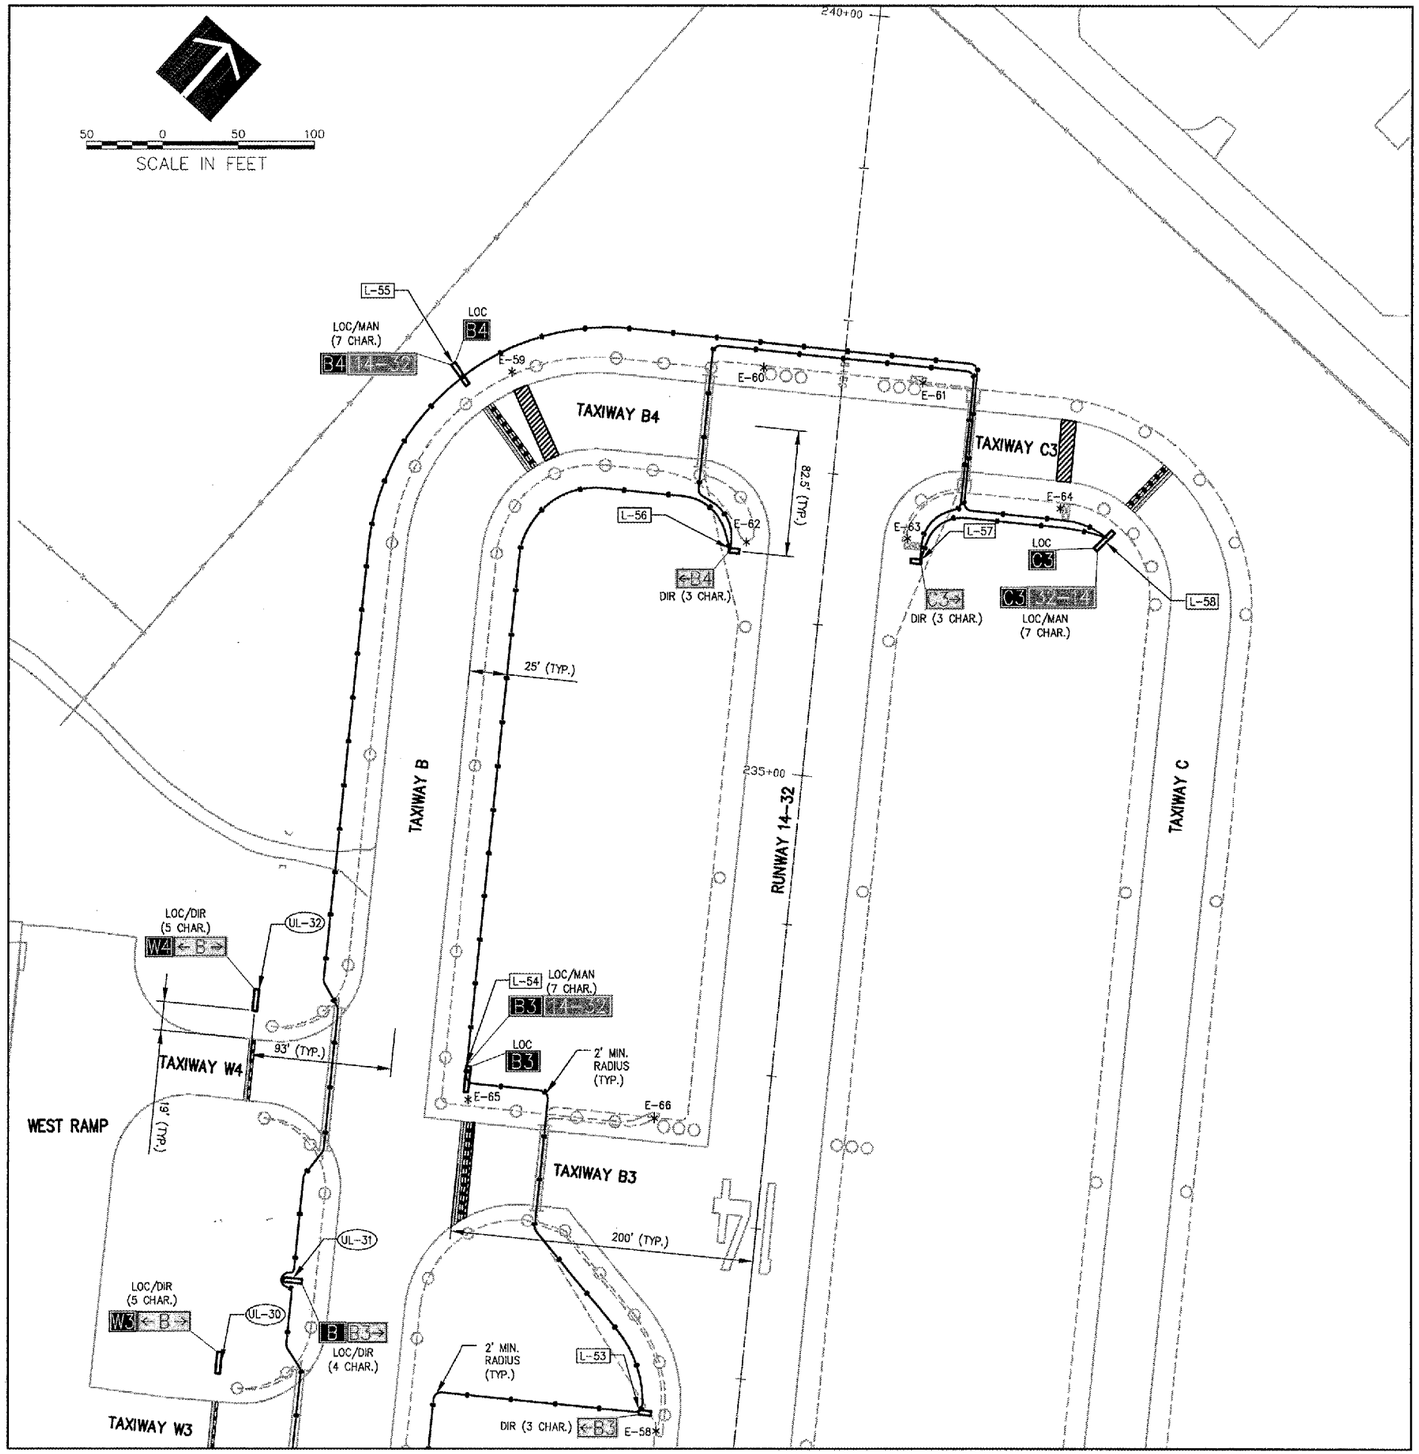


MATCH LINE SEE SHEET 12

## LEGEND

- PROPOSED MARKING
- DIRECTION SIGN (DIR)
- MANDATORY SIGN (MAN)
- LOCATION SIGN (LOC)
- LIGHTED SIGN: L-858, SIZE 1, STYLE 5, CLASS 2, MODE 2
- REFLECTIVE SIGN: L-858, SIZE 1, STYLE 4, MODE 2
- EXISTING SIGN TO BE REMOVED
- NEW SIGN FOUNDATION
- EXISTING HANDHOLE
- NEW HANDHOLE
- NEW 4" DUCT DIRECTIONAL BORE
- EXISTING CONCRETE ENCASED DUCT
- NEW LIGHTING CABLE
- EXISTING LIGHTING CABLE
- EXISTING LIGHT TO REMAIN
- REMOVAL OF EXISTING MARKING

## NOTES

1. FOR ADDITIONAL GUIDANCE SIGN INFORMATION SEE SIGNAGE SCHEDULE AND DETAILS, SHEETS 21 TO 24.
2. CONTRACTOR SHALL VERIFY SIGN LOCATION, STATION AND OFFSET WITH TYPICAL DIMENSIONS SHOWN IN THE PLANS PRIOR TO INSTALLING SIGN.
3. LOC = LOCATION SIGN FACE, YELLOW ON BLACK
   DIR = DIRECTIONAL SIGN FACE, BLACK ON YELLOW
   MAN = MANDATORY SIGN FACE, WHITE ON RED

   LOC LETTER IS ALWAYS THE FIRST CHARACTER ON THE SIGN FACE
4. SIGNS SHALL MEET REQUIREMENTS OF FAA ADVISORY CIRCULAR 150/5345-44G, SPCEIFICATION FOR TAXIWAY AND RUNWAY SIGNS

WA057

HANSON

HANSON PROFESSIONAL SERVICES INC.

815 Commerce Drive, Suite 200
Oak Brook, Illinois 60523
Telephone: 630.990.3800
Fax: 630.990.3801

WAUKEGAN REGIONAL AIRPORT
WAUKEGAN PORT DISTRICT

3580 North McAree Road
Waukegan, Illinois 60087
Telephone: 847.244.0066
Fax: 847.244.3813

AIRFIELD SIGNAGE IMPROVEMENTS

AIP PROJECT NO. 3-17-0105-B35
IDA PROJECT NO. UGN-3650

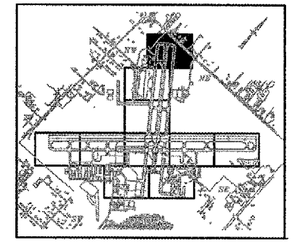

| No. | Drawing Issue Description | Date | By |
|---|---|---|---|

Date

NOVEMBER 10, 2006

Sheet Title

# SIGNAGE AND MARKING PLAN

831-06A8004
Project Number

LDH 04/19/06
Layout By Date

LDH 04/19/06
Designed By Date

RMH 11/10/06
Reviewed By Date

LDH | --- | ---
Drawn By

Sheet No.

11

I:\06C005\00031\06A8004\DRAWINGS\SHEETS\11-SIGN PLAN.DWG NOV 13, 2006 2:47PM LDH