F.A.I. RTE.	SECTION	COUNTY	TOTAL SHEETS	SHEET NO.
80/94	*	COOK	231	35
STA. 2+700.00		TO STA. 3+050.00		
FED. ROAD DIST. NO. 1		ILLINOIS	FED. AID PROJECT	

*(0203.1 & 0304) R-6 CONTRACT # 62105

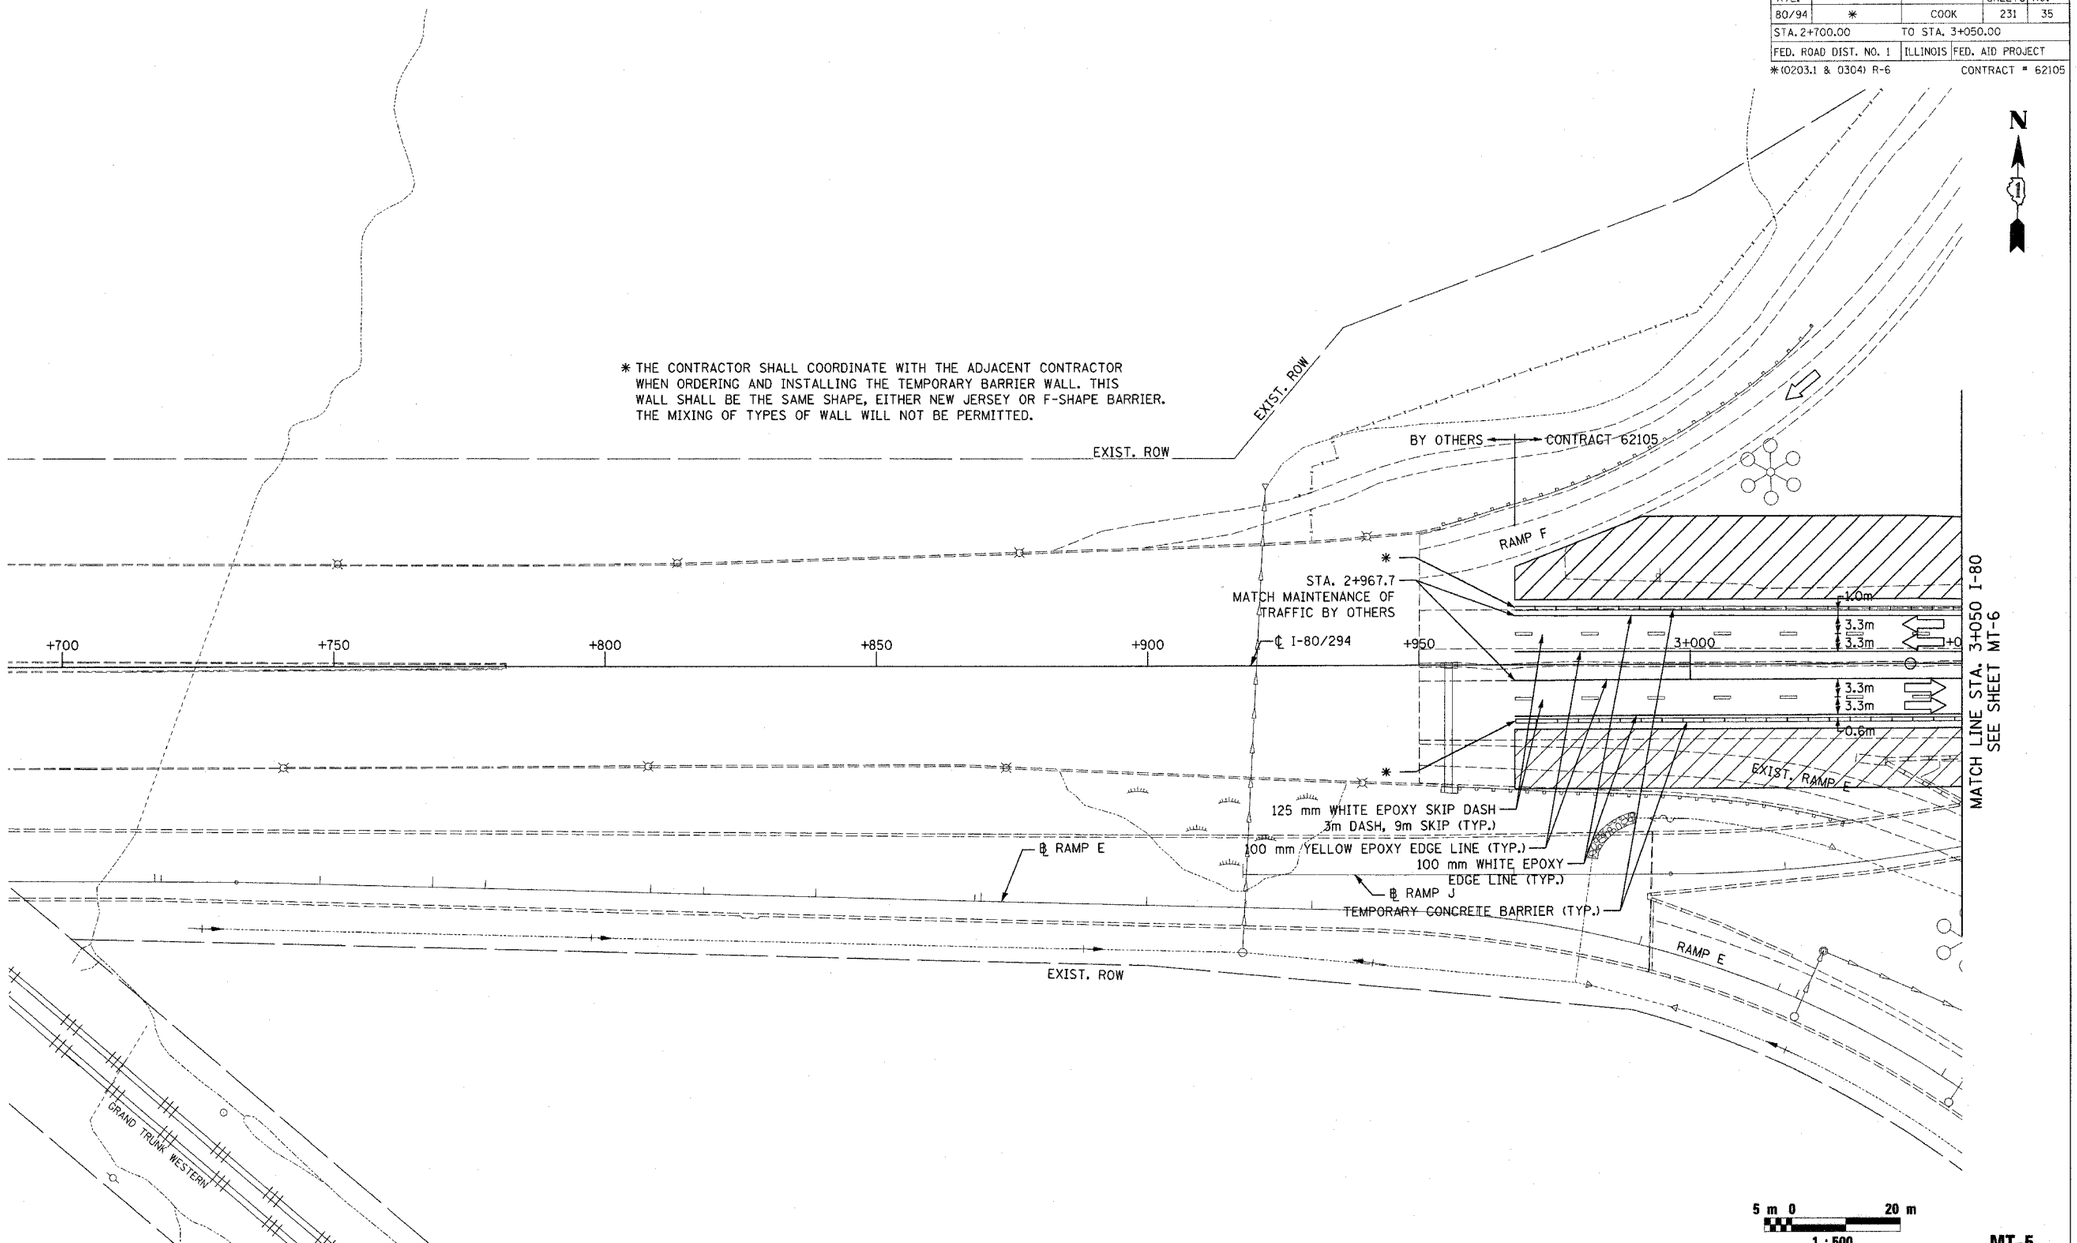

MT-5

LEGEND

WORK ZONE

TEMPORARY PAVEMENT (INTERSTATE)

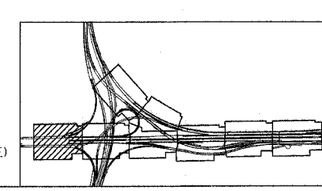

REVISIONS	
NAME	DATE

ILLINOIS DEPARTMENT OF TRANSPORTATION
F.A.I. ROUTE 80/94 (INTERSTATE 80/294)

MAINTENANCE OF TRAFFIC
STAGE 1
2+700.000 TO 3+050.000 FAI 80/94

DATE: JULY 18, 2005

DRAWN BY: AAS
CHECKED BY: RCH

McDonough Associates Inc.
Engineers / Architects