F.A.I. RTE.	SECTION	COUNTY	TOTAL SHEETS	SHEET NO.
80/94	*	COOK	631	38
STA.		TO STA.		
FED. ROAD DIST. NO.		ILLINOIS	FED. AID PROJECT	

* (2425 & 2626) R-2 CONTRACT NO. 62111

REFERENCE TIES TO ACE 139

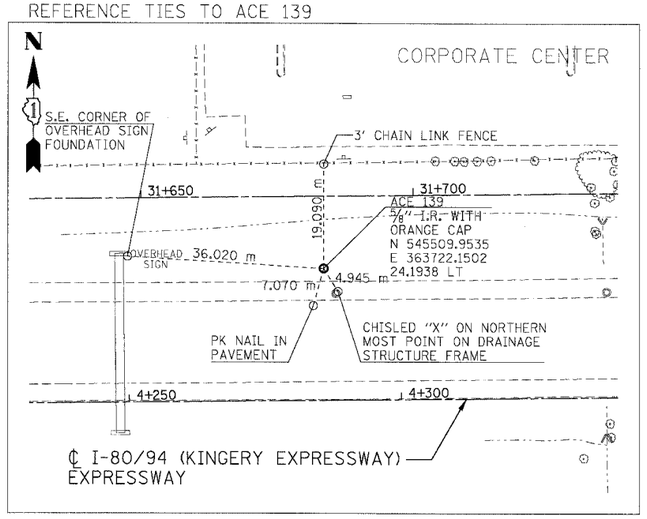

REFERENCE TIES TO ACE 138

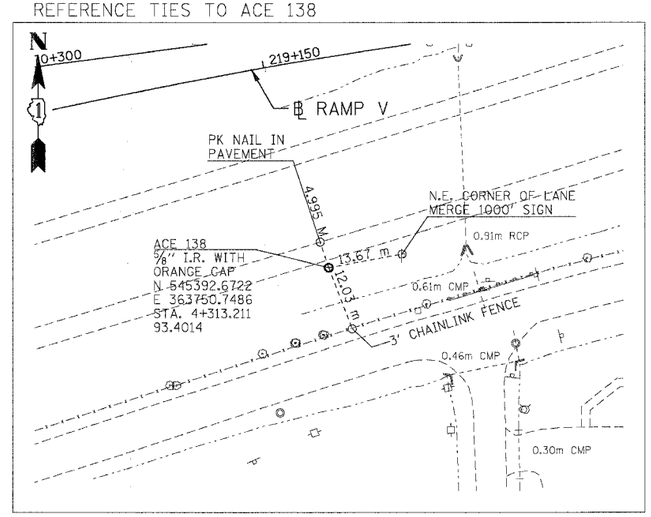

REFERENCE TIES TO ACE 402

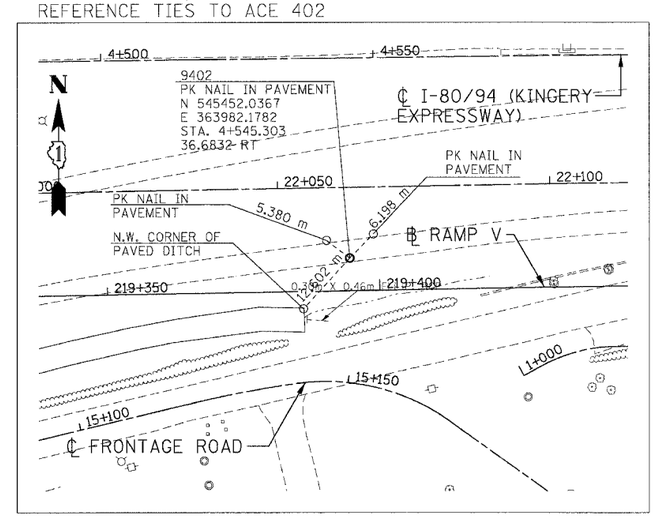

REFERENCE TIES TO ACE 141

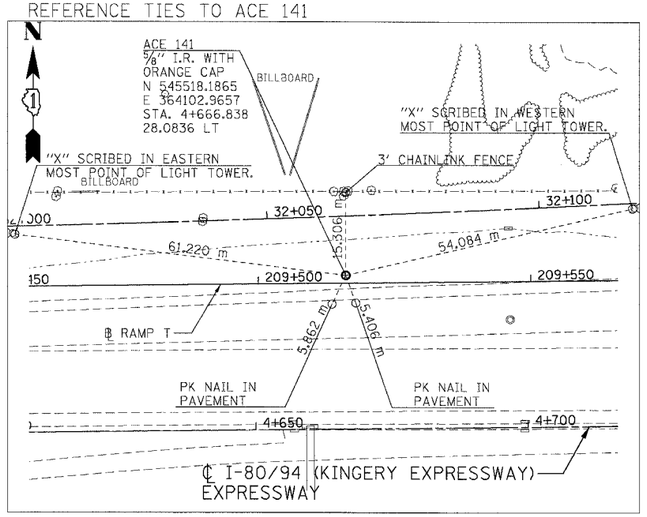

REFERENCE TIES TO ACE 142

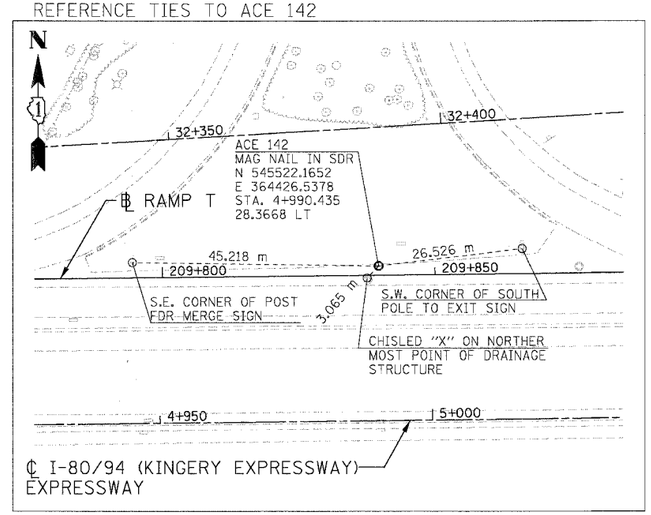

REFERENCE TIES TO ACE 143

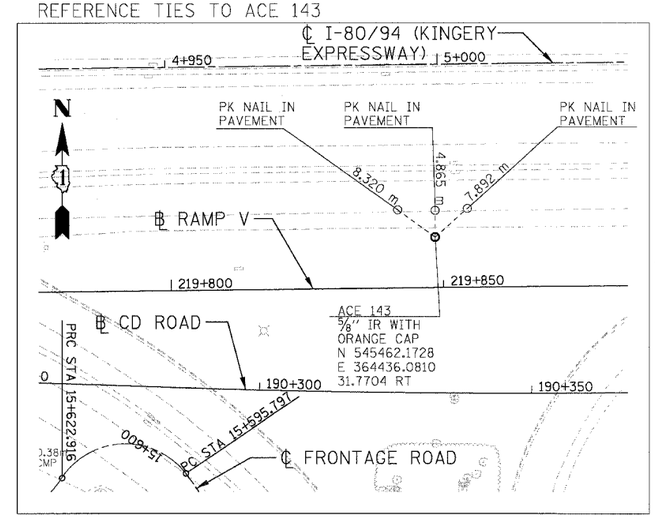

NOTE:
ACE = AMERICAN CONSULTING ENGINEERS, L.L.C.

REVISIONS	
NAME	DATE

ILLINOIS DEPARTMENT OF TRANSPORTATION
F.A.I. ROUTE 80/94 (KINGERY EXPRESSWAY)
EB & WB INSIDE LANES (MAINLINE) CONSTRUCTION
COOK COUNTY

ALIGNMENT TIES

SCALE: 1:500 DRAWN BY: AG
DATE: 8/22/05 CHECKED BY: DDH

TENG
TENG & ASSOCIATES, INC.
ENGINEERS/ARCHITECTS/PLANNERS
CHICAGO, ILLINOIS

..\AB9900ZA.DGN, ..\XRIA0002A.DGN, ..\XRIA0022A.DGN, ..\TBIA0032A.DGN, ..\TBIA0032A.DGN, ..\TBIA0032A.DGN, ..\TBIA0032A.DGN, ..\TBIA0032A.DGN, ..\TBIA0032A.DGN, ..\TBIA0032A.DGN, ..\XRIA0012A.DGN, ..\
8-18-2005, 10:07:06 T:\DOCUMENT\93170\CIVIL\DGN\TB170052A.DGN BAJZEKKJ
1 2 