F.A.I. RTE.	SECTION	COUNTY	TOTAL SHEETS	SHEET NO.
80/94	*	COOK	631	39
STA.		TO STA.		
FED. ROAD DIST. NO.		ILLINOIS	FED. AID PROJECT	
* (2425 & 2626) R-2			CONTRACT NO. 62111	

REFERENCE TIES TO ACE 145

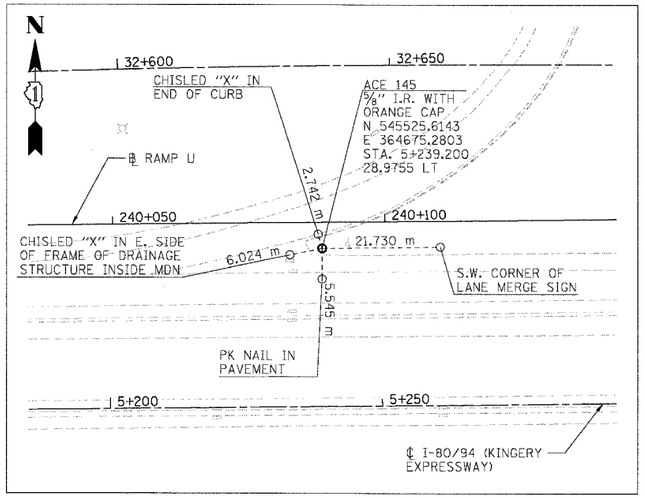

REFERENCE TIES TO ACE 146

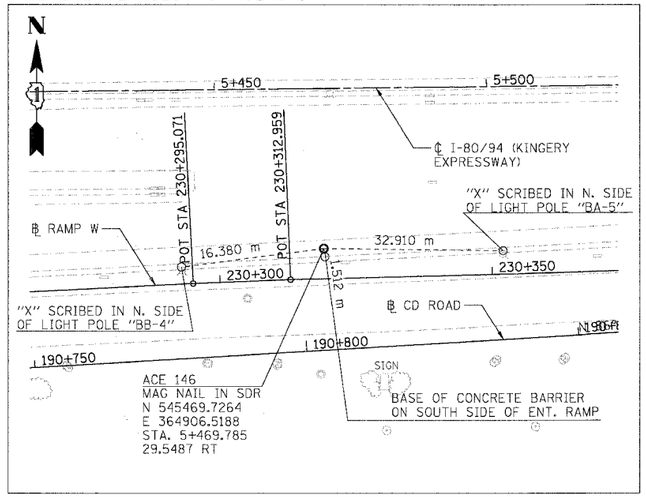

REFERENCE TIES TO ACE 403

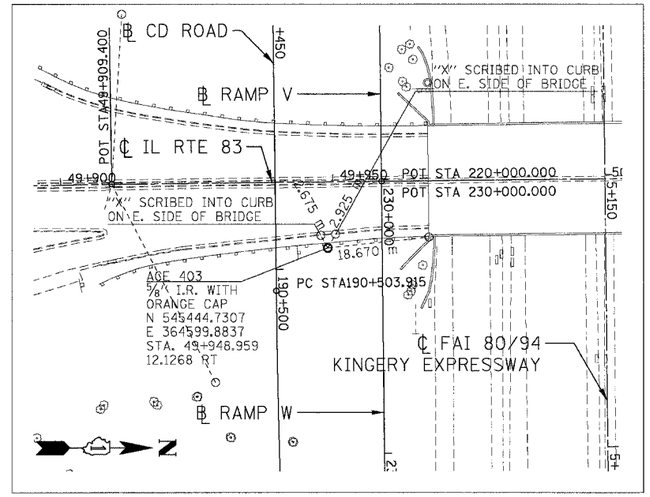

REFERENCE TIES TO ACE 147

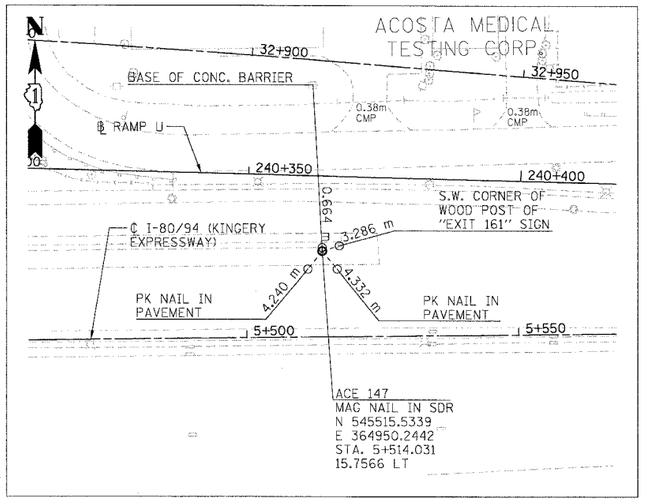

REFERENCE TIES TO ACE 148

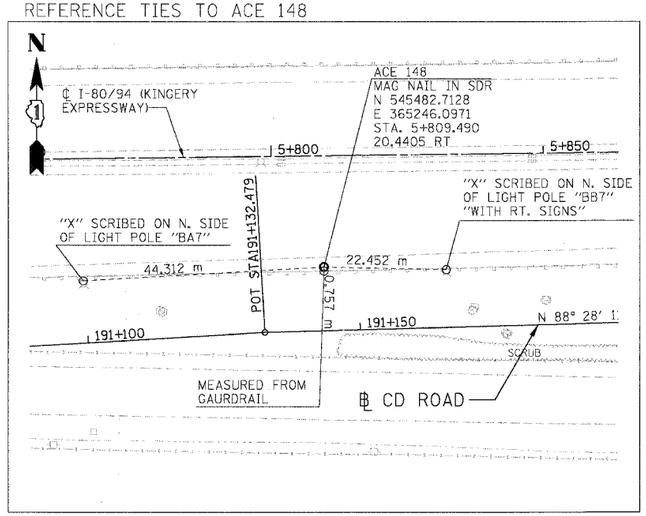

REFERENCE TIES TO ACE 208

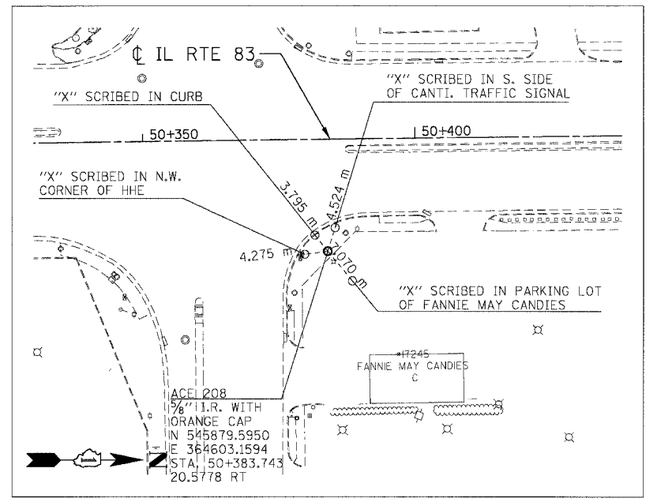

NOTE:
ACE = AMERICAN CONSULTING ENGINEERS, L.L.C.

REVISIONS	
NAME	DATE

ILLINOIS DEPARTMENT OF TRANSPORTATION
F.A.I. ROUTE 80/94 (KINGERY EXPRESSWAY)
EB & WB INSIDE LANES (MAINLINE) CONSTRUCTION
COOK COUNTY

ALIGNMENT TIES

SCALE: 1:500
DATE: 8/22/05

DRAWN BY: AG
CHECKED BY: ODH

TENG

TENG & ASSOCIATES, INC.
ENGINEERS/ARCHITECTS/PLANNERS
CHICAGO, ILLINOIS

..\AB590024.DGN, ..\XRIA0012A.DGN, ..\TBIA0032A.DGN, ..\TBIA0032A.DGN, ..\HRIA0022A.DGN, ..\HRIA0022A.DGN, ..\HRIA0022A.DGN, ..\VRIA0022A.DGN, ..\TBIA0032A.DGN, ..\TBIA0032A.DGN, ..\TBIA0032A.DGN, ..\
8-18-2005, 10:07:08 T:\DOCUMENT\1351750\CIVIL\DGN\TB170624.DGN BAJZEKKJ
1 2 