F.A.I. RTE.	SECTION	COUNTY	TOTAL SHEETS	SHEET NO.
80/94	*	COOK	631	41
STA.	TO STA.			
FED. ROAD DIST. NO.	ILLINOIS	FED. AID PROJECT		

* (2425 & 2626) R-2 CONTRACT NO. 62111

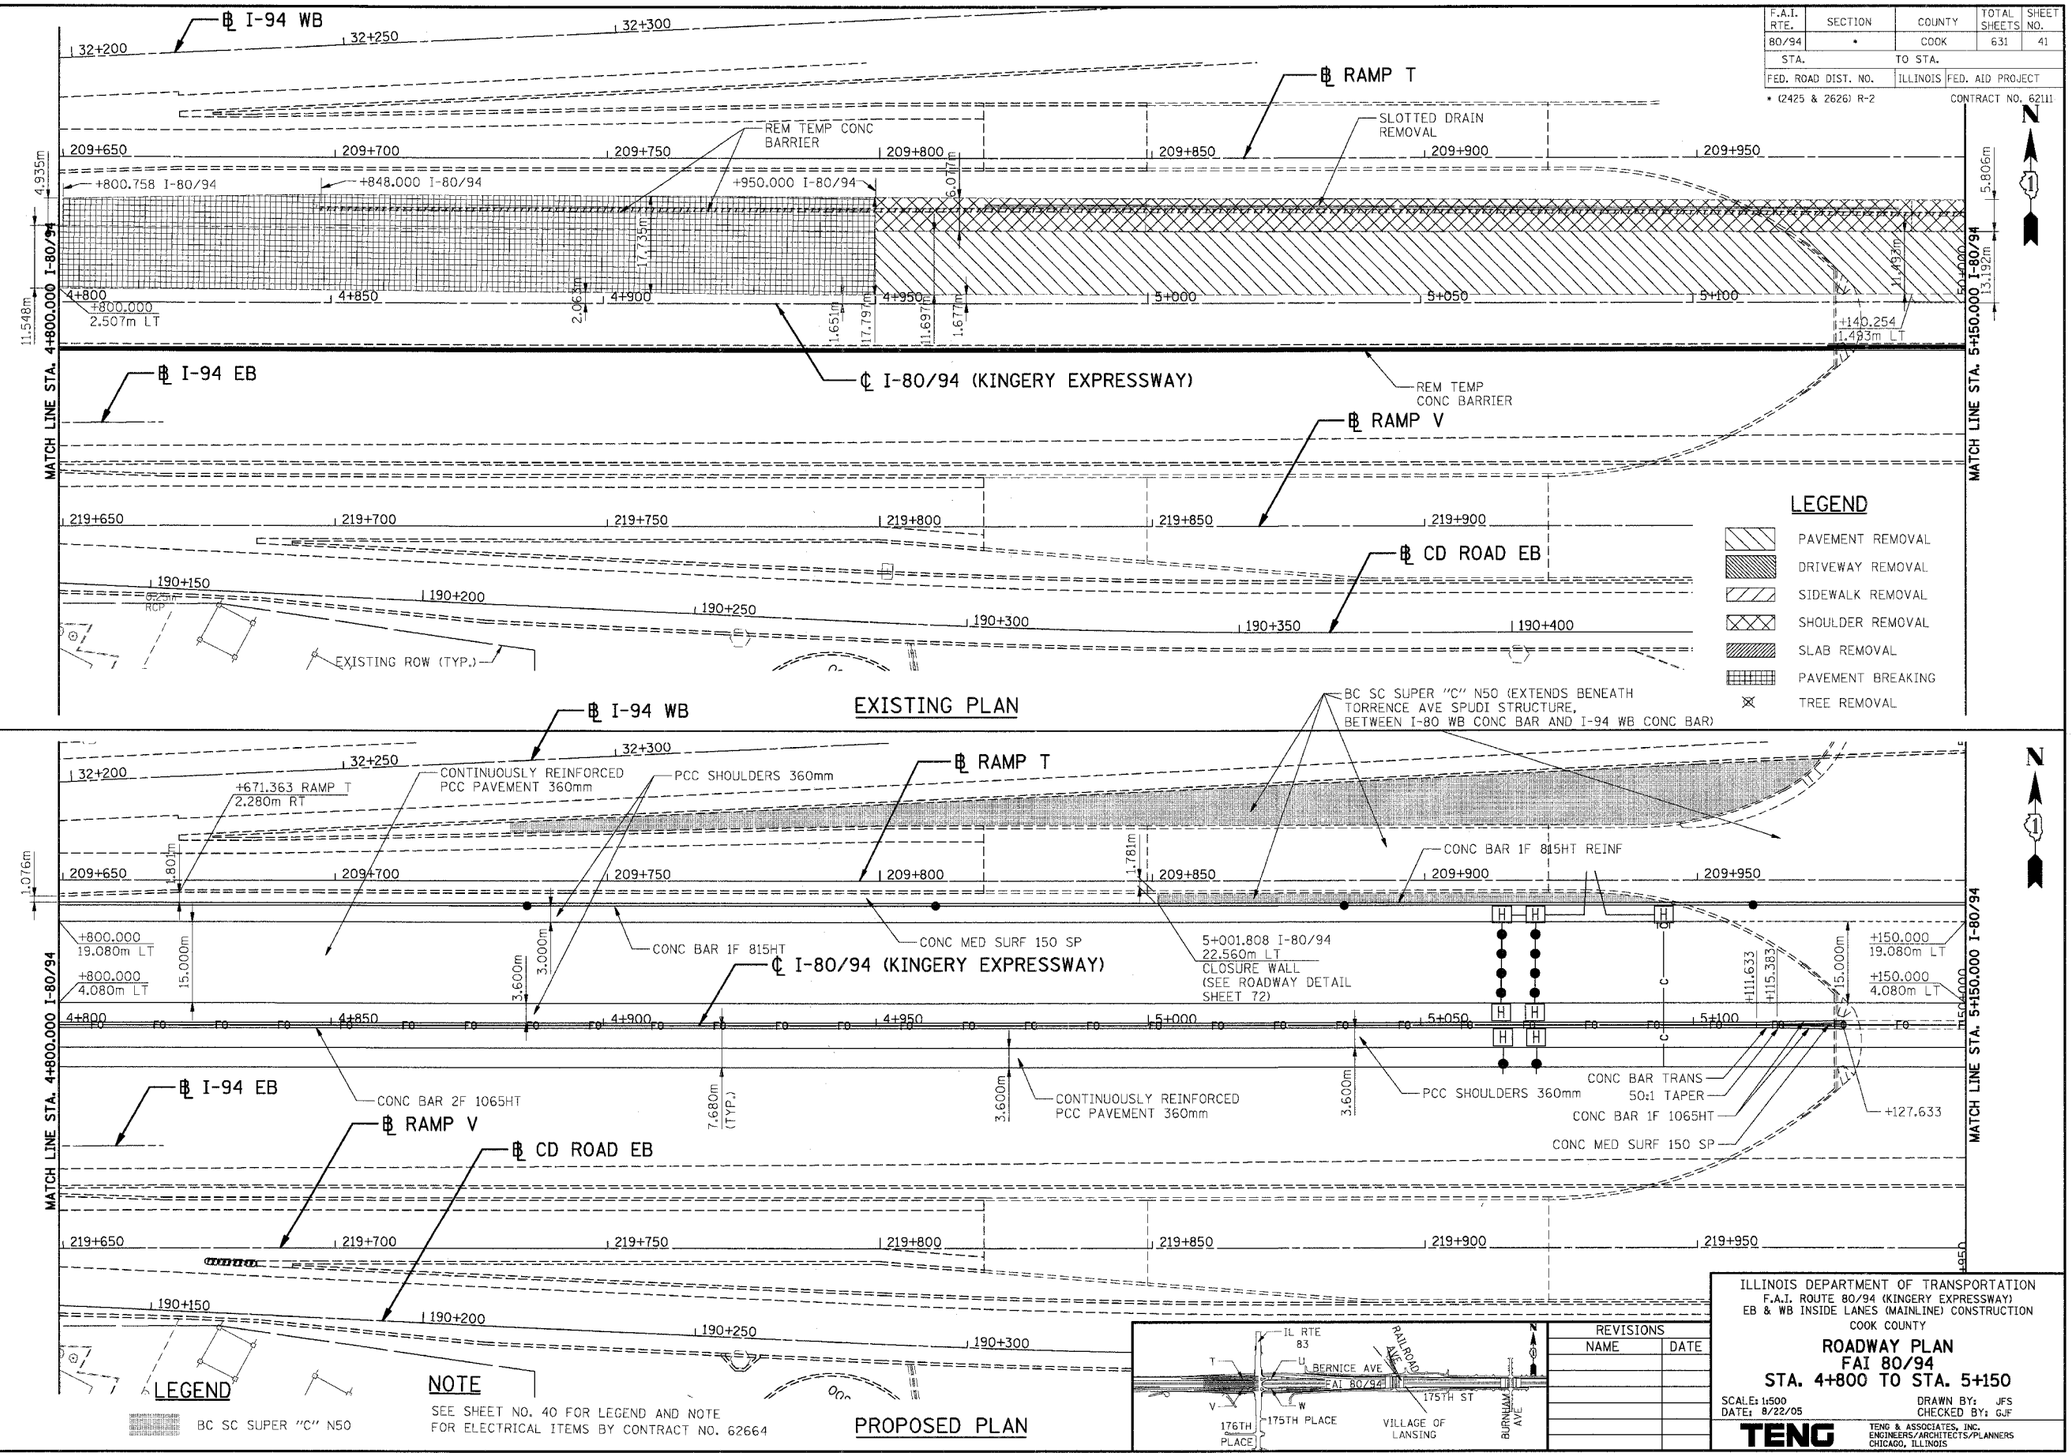

REVISIONS	
NAME	DATE

ILLINOIS DEPARTMENT OF TRANSPORTATION
F.A.I. ROUTE 80/94 (KINGERY EXPRESSWAY)
EB & WB INSIDE LANES (MAINLINE) CONSTRUCTION
COOK COUNTY

ROADWAY PLAN
FAI 80/94
STA. 4+800 TO STA. 5+150

SCALE: 1:500 DRAWN BY: JFS
DATE: 8/22/05 CHECKED BY: GJF

TENG
TENG & ASSOCIATES, INC.
ENGINEERS/ARCHITECTS/PLANNERS
CHICAGO, ILLINOIS

..\VR170022A.DGN, ..\VR170072A.DGN, ..\VR170022A.DGN, ..\VR170022A.DGN, ..\VR170032A.DGN, ..\VR990052A.DGN, ..\PR170012A.DGN, ..\RR170012A.DGN, ..\PR990012A.DGN, ..\AB990012A.DGN, ..\VR170022A.DGN, ..\VR170072A.DGN, ..\AB990012A.DGN, ..\PR170052A.DGN, ..\XR170022A.DGN
8-18-2005, 0:07:24 T:\DOCUMENT\93175\01\CIVIL\DGN\PF170032A.DGN BAJZEKKJ