F.A.I. RTE.	SECTION	COUNTY	TOTAL SHEETS	SHEET NO.
80/94	*	COOK	631	42
STA.		TO STA.		
FED. ROAD DIST. NO.	ILLINOIS	FED. AID PROJECT		
* (2425 & 2626) R-2		CONTRACT NO. 62111		

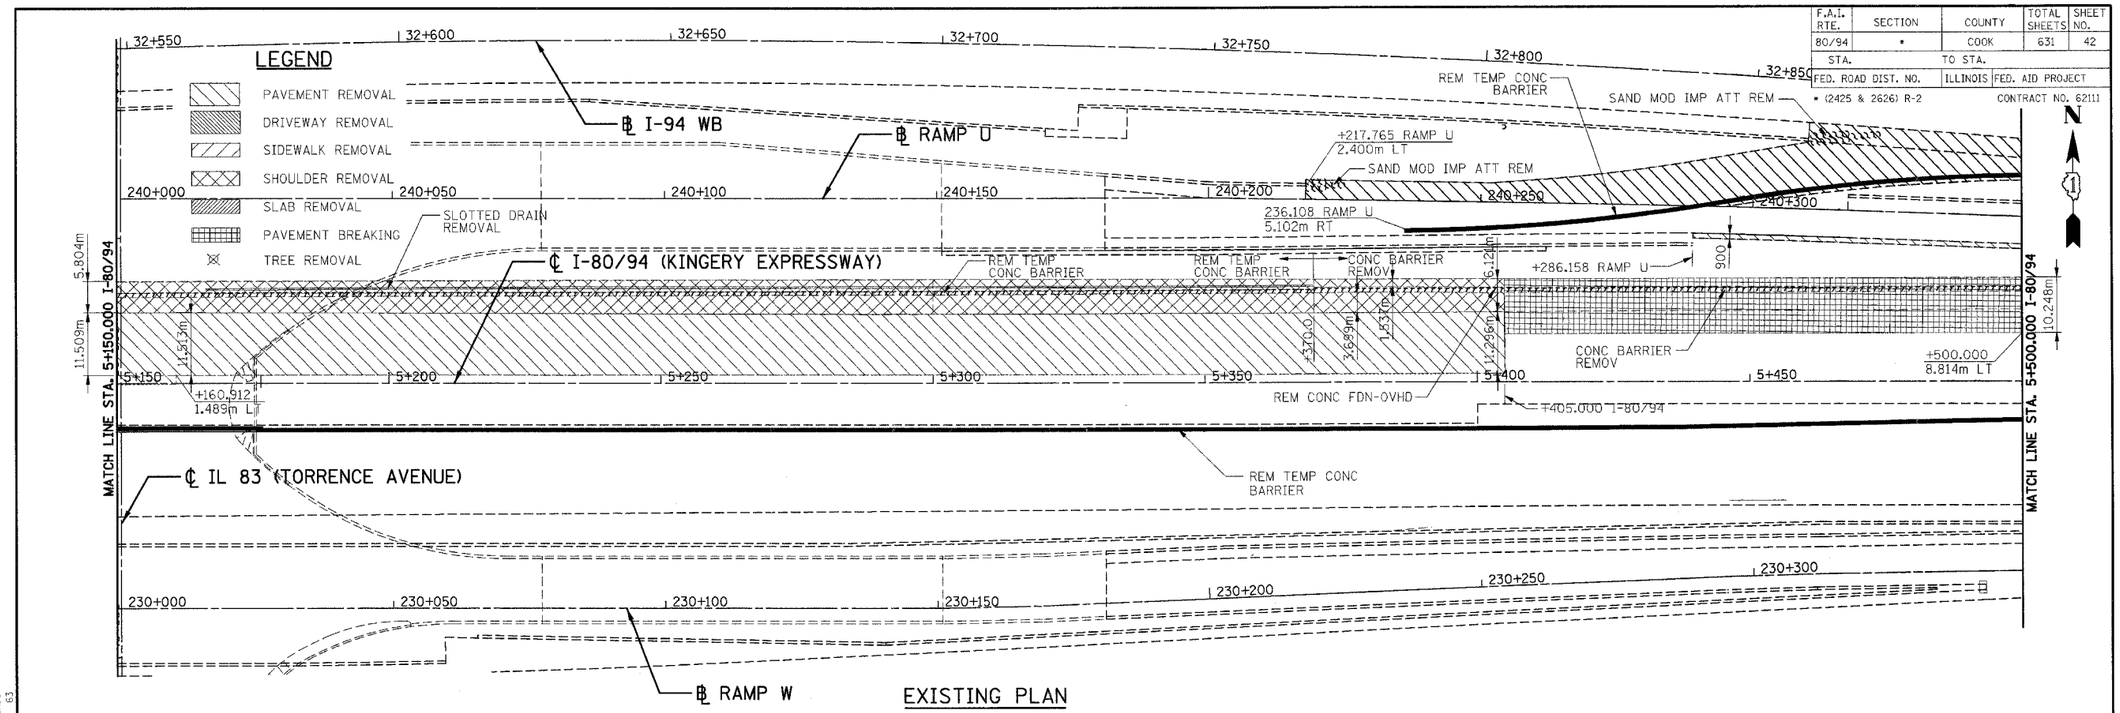

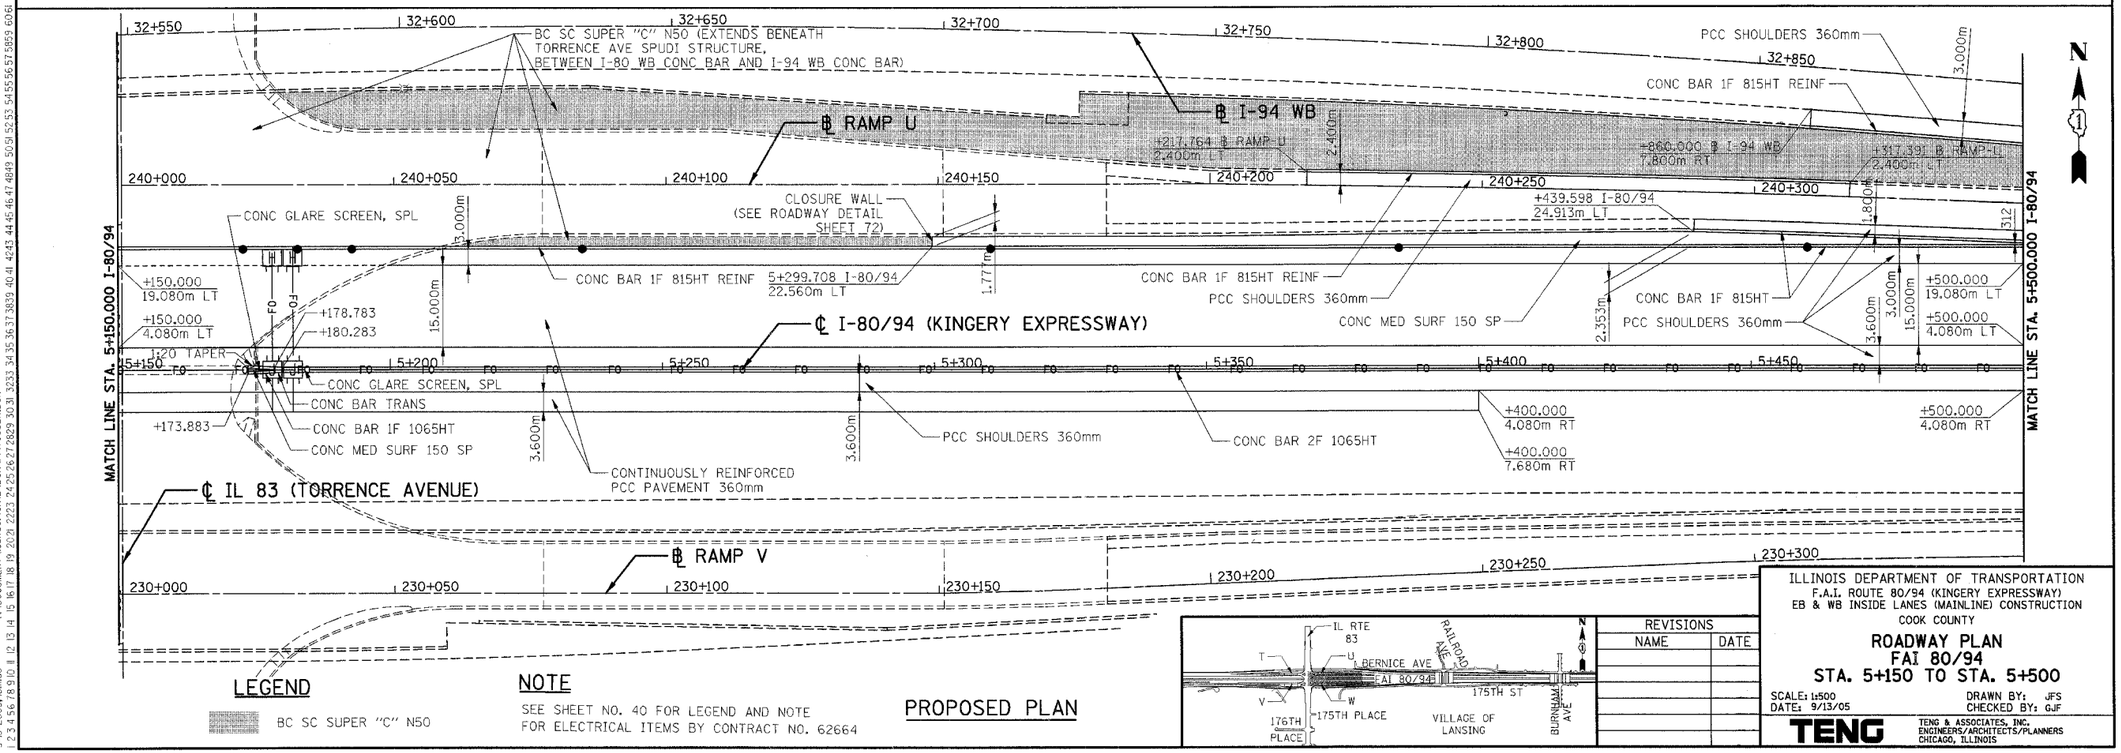

REVISIONS	
NAME	DATE

ILLINOIS DEPARTMENT OF TRANSPORTATION
F.A.I. ROUTE 80/94 (KINGERY EXPRESSWAY)
EB & WB INSIDE LANES (MAINLINE) CONSTRUCTION
COOK COUNTY

ROADWAY PLAN
FAI 80/94
STA. 5+150 TO STA. 5+500

SCALE: 1:500
DATE: 9/13/05
DRAWN BY: JFS
CHECKED BY: GJF

TENG
TENG & ASSOCIATES, INC.
ENGINEERS/ARCHITECTS/PLANNERS
CHICAGO, ILLINOIS

..\VRT00023A.DGN, ..\VRT00024A.DGN, ..\VRT00022A.DGN, ..\VRT00022A.DGN, ..\VRT00022A.DGN, ..\VR7T0032A.DGN, ..\VR99D052A.DGN, ..\PRT0026A.DGN, ..\PRT0026A.DGN, ..\VRT00012A.DGN, ..\PB990026A.DGN, ..
9-15-2005, RobH58 T:\DOCUMENT\1931TSGN\CIVIL\DGN\PF170052A.DGN HANSENDD
1 2 