F.A.I. RTE.	SECTION	COUNTY	TOTAL SHEETS	SHEET NO.
80/94	*	COOK	631	46A
STA.	TO STA.			
FED. ROAD DIST. NO.	ILLINOIS	FED. AID PROJECT		
* (2425 & 2626) R-2	CONTRACT NO. 62111			

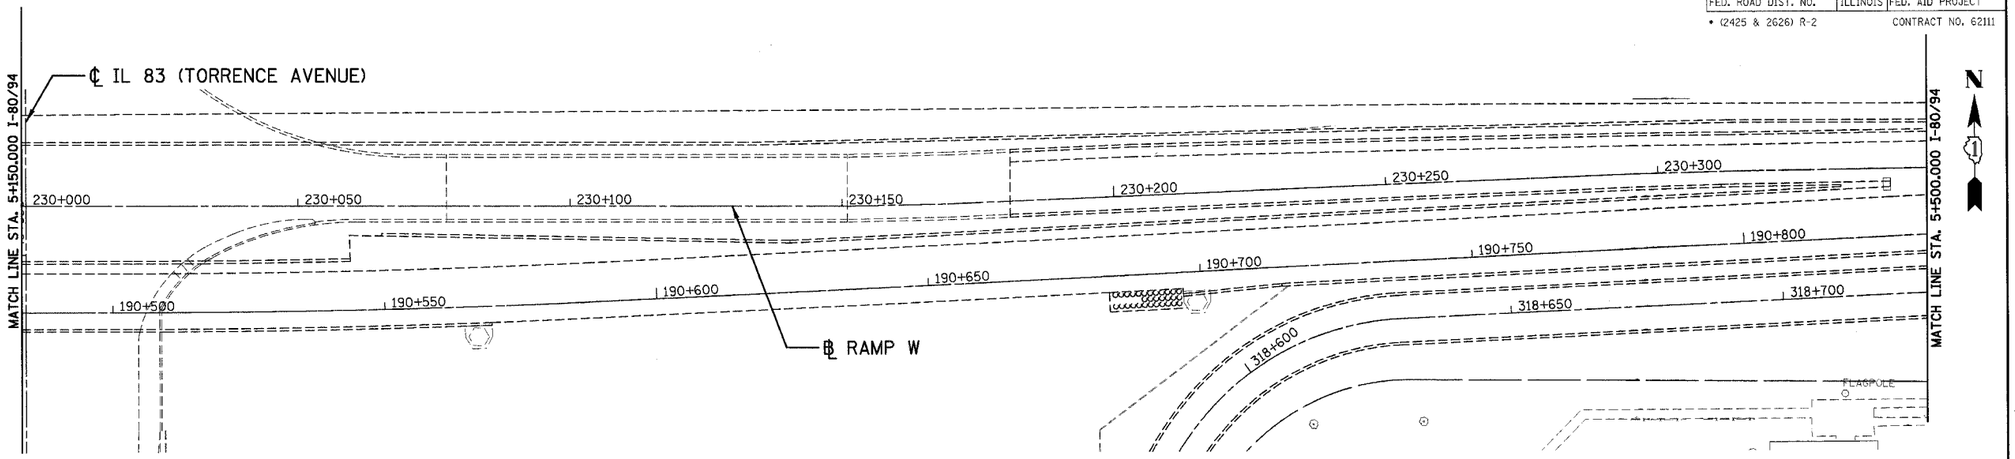

NOTE

SEE SHEET NO. 42 FOR ADDITIONAL ROADWAY DETAILS

EXISTING PLAN

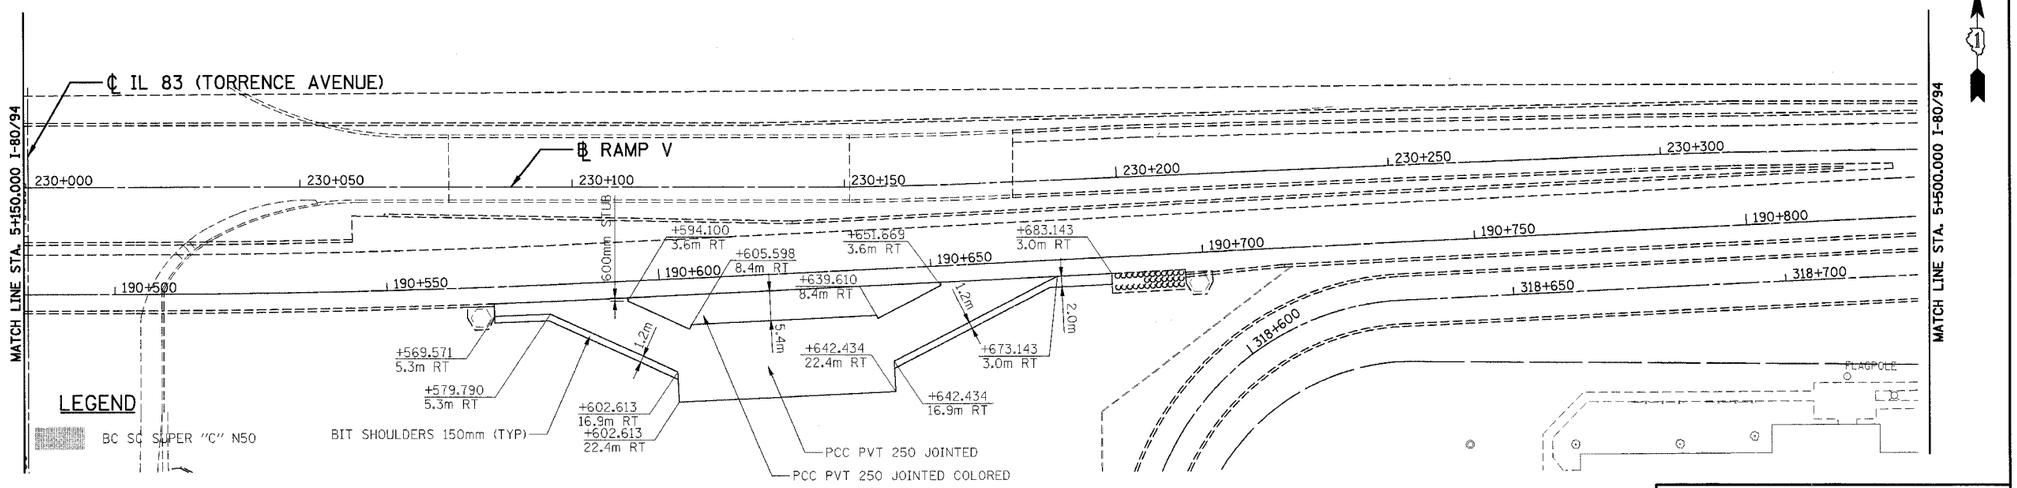

NOTE

SEE SHEET NO. 42 FOR ADDITIONAL ROADWAY DETAILS

PROPOSED PLAN

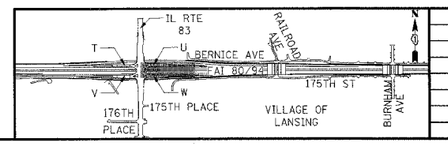

REVISIONS	
NAME	DATE

ILLINOIS DEPARTMENT OF TRANSPORTATION
F.A.I. ROUTE 80/94 (KINGERY EXPRESSWAY)
EB & WB INSIDE LANES (MAINLINE) CONSTRUCTION
COOK COUNTY

ROADWAY PLAN
ACCIDENT INVESTIGATION SITE
CD ROAD EB

SCALE: 1:500 DRAWN BY: OP
DATE: 9/13/05 CHECKED BY:

TENG & ASSOCIATES, INC.
ENGINEERS/ARCHITECTS/PLANNERS
CHICAGO, ILLINOIS

..\VR170022A.DGN ..\VR170022A.DGN ..\VR170022A.DGN ..\VR170022A.DGN ..\VR170032A.DGN ..\VR990052A.DGN ..\PR170052A.DGN ..\PR170062A.DGN ..\PB990062A.DGN ..\AB990012A.DGN ..\PF176002A.DGN ..\PR170052A.DGN ..\VR170022A.DGN
9-13-2005, 08:06 T:\DOCUMENT\93750\CIVIL\DGN\PF176082A.DGN HANSEND
1 2 3 4 5 6 7 8 9 10 11 12 13 14 15 16 17 18 19 20 21 22 23 24 25 26 27 28 29 30 31 32 33 34 35 36 37 38 39 40 41 42 43 44 45 46 47 48 49 50 51 52 53 54 55 56 57 58 59 60 61 63