F.A.I. RTE.	SECTION	COUNTY	TOTAL SHEETS	SHEET NO.
80/94	*	COOK	631	75
STA.		TO STA.		
FED. ROAD DIST. NO.		ILLINOIS	FED. AID PROJECT	

* 2425 R-3 & 2425-711B CONTRACT NO. 62109

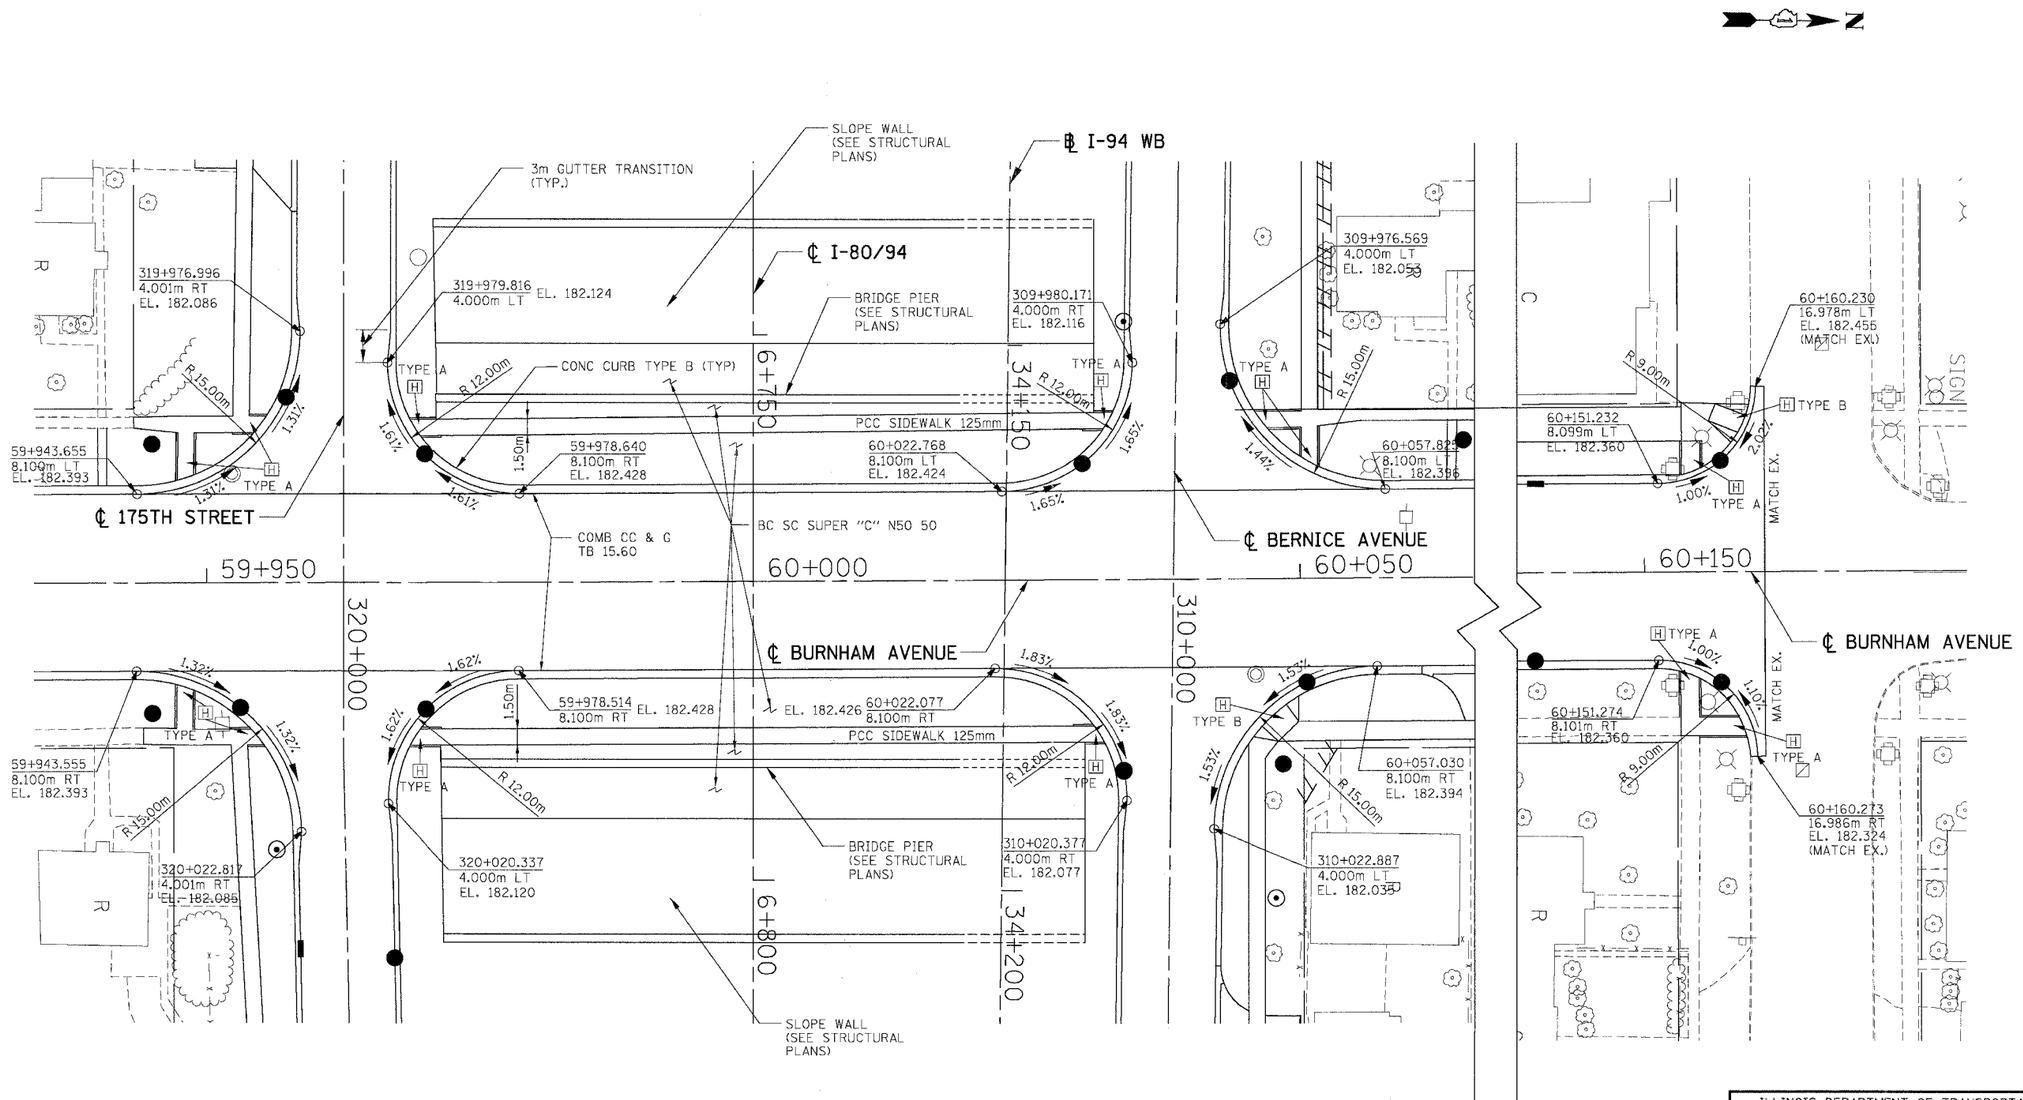

LEGEND

[H] HANDICAP ACCESSIBLE CURB RAMP FOR SIDEWALKS, OF THE TYPE INDICATED.

NOTE:

1. I-80/94 BRIDGE OVER BURNHAM AVENUE IS NOT SHOWN FOR CLARITY.
2. SEE HIGHWAY STA. 424001 FOR CURB RAMPS FOR SIDEWALKS.

REVISIONS	
NAME	DATE

ILLINOIS DEPARTMENT OF TRANSPORTATION
F.A.I. ROUTE 80/94 (KINGERY EXPRESSWAY)
IL ROUTE 83 RECONSTRUCTION
COOK COUNTY

ROADWAY DETAILS
INTERSECTION DETAILS
BURNHAM AVENUE

SCALE: 1:250 DRAWN BY: JB
DATE: 8/22/05 CHECKED BY: RJS

TENG
TENG & ASSOCIATES, INC.
ENGINEERS/ARCHITECTS/PLANNERS
CHICAGO, ILLINOIS