F.A.I. RTE.	SECTION	COUNTY	TOTAL SHEETS	SHEET NO.
80/94	*	COOK	631	76
STA.		TO STA.		
FED. ROAD DIST. NO.		ILLINOIS	FED. AID PROJECT	

* (2425 & 2626) R-2 CONTRACT NO. 62111

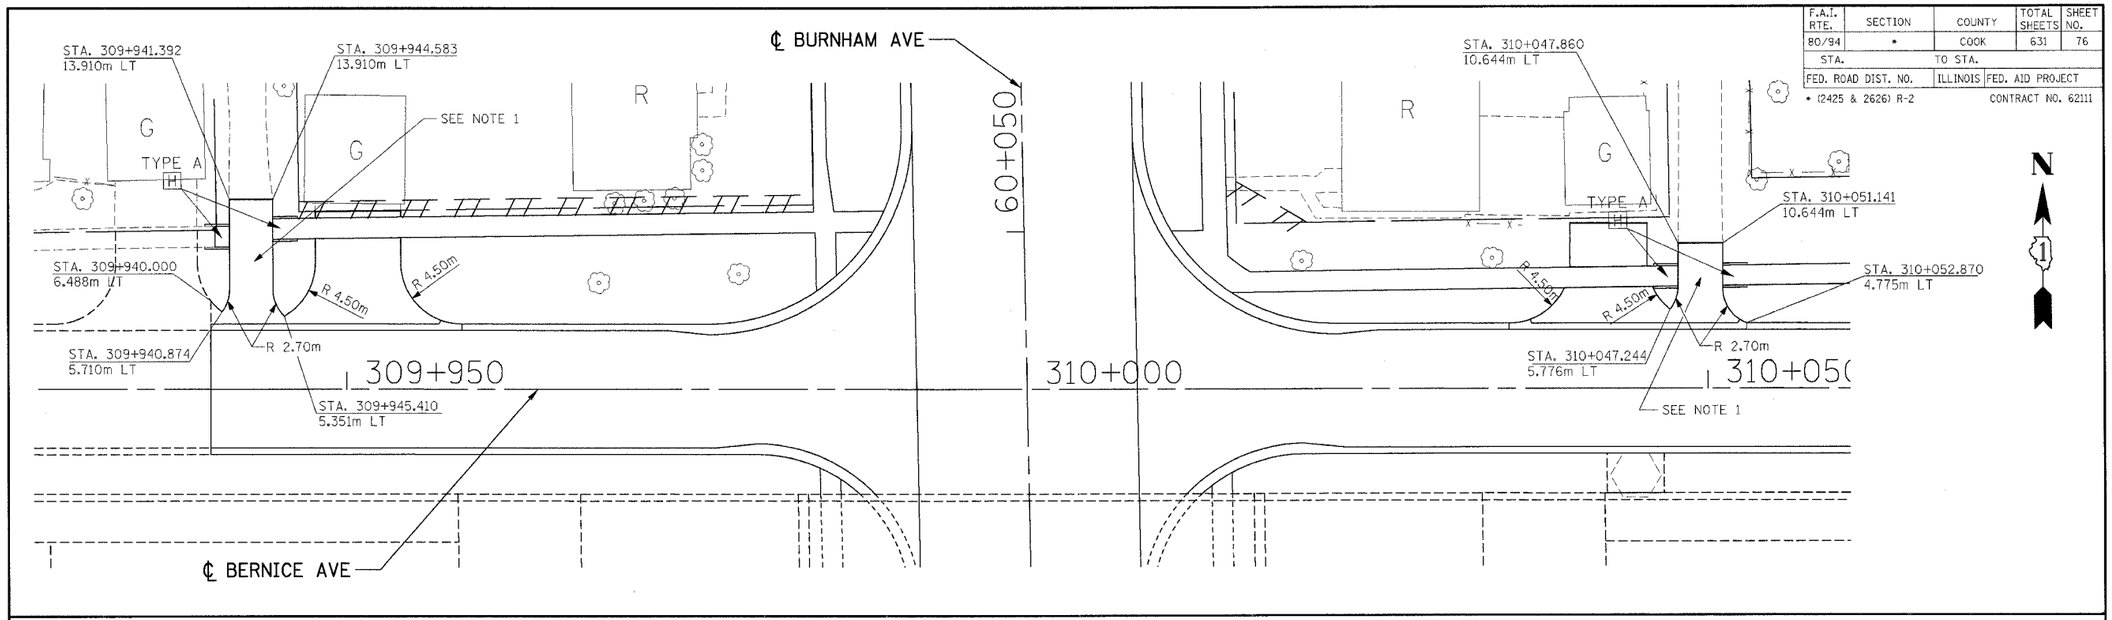

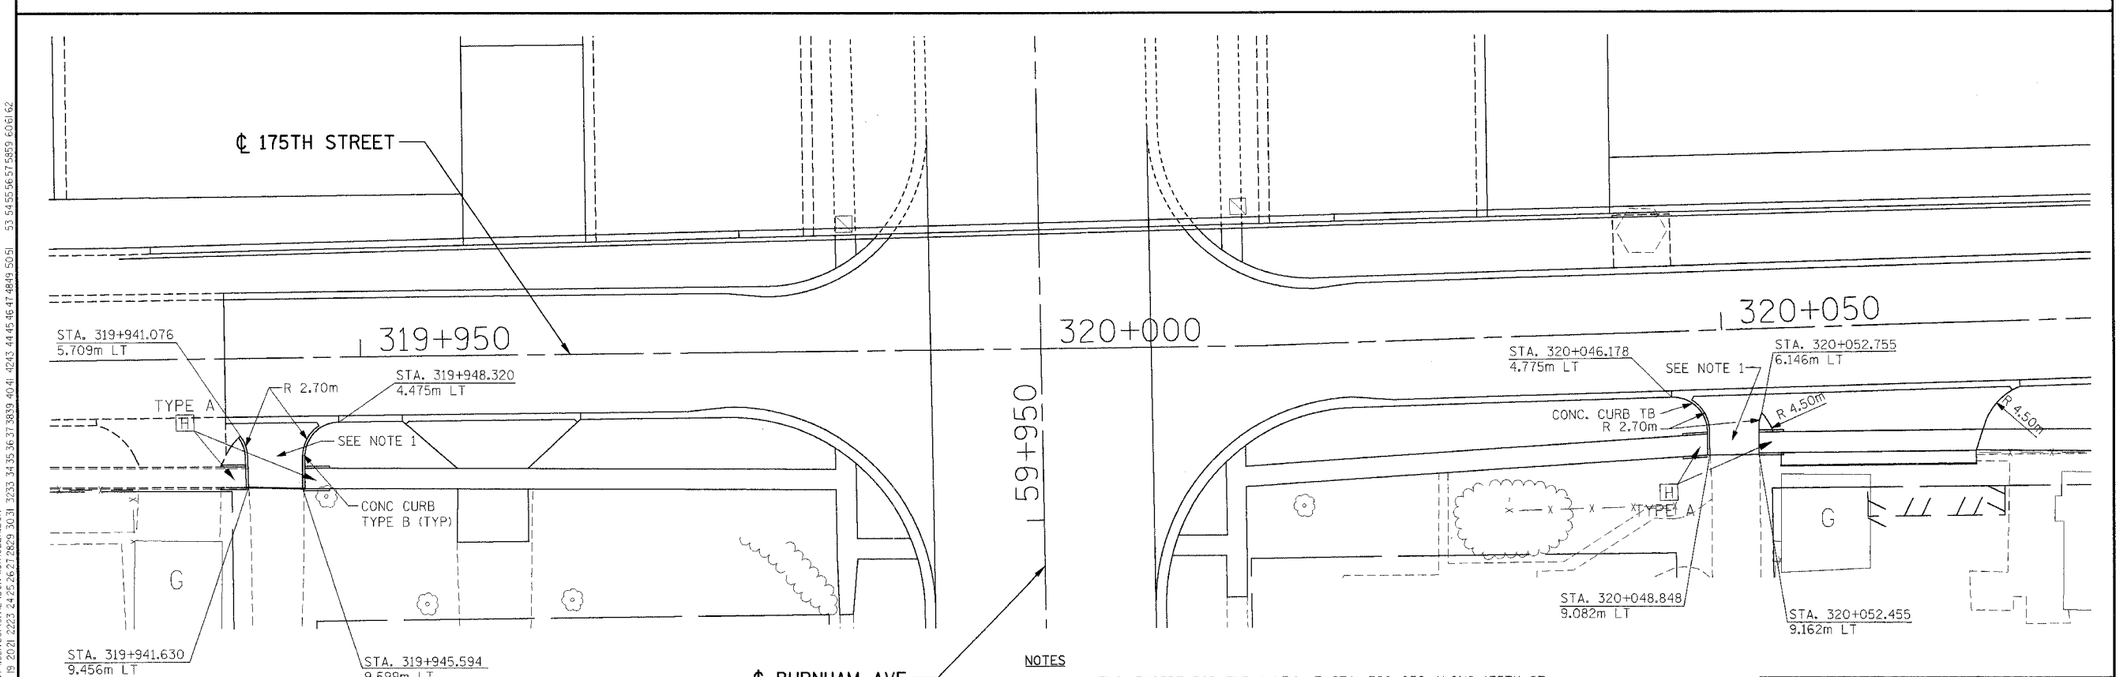

LEGEND

[H] HANDICAP ACCESSIBLE CURB RAMP FOR SIDEWALKS, OF THE TYPE INDICATED.

NOTES

1. ALL ALLEYS, EXCEPT FOR THE ALLEY AT STA. 320+050 ALONG 175TH ST., SHALL BE CONSTRUCTED OF:

   BC SC SUPER "C" N50
   BIT BC SUPER 200

   THE ALLEY AT STA. 320+050 ALONG 175TH ST. SHALL BE CONSTRUCTED OF:

   PCC DRIVEWAY PAVT 150.

2. SEE SHEET 46 FOR DRIVEWAY SCHEDULE.

REVISIONS	
NAME	DATE

ILLINOIS DEPARTMENT OF TRANSPORTATION
F.A.I. ROUTE 80/94 (KINGERY EXPRESSWAY)
EB & WB INSIDE LANES (MAINLINE) CONSTRUCTION
COOK COUNTY

ROADWAY DETAILS
ALLEY AND DRIVEWAY DETAILS
175TH STREET AND BERNICE AVE

SCALE: 1:200 DRAWN BY: MK
DATE: 9/13/05 CHECKED BY: DDH

TENG
TENG & ASSOCIATES, INC.
ENGINEERS/ARCHITECTS/PLANNERS
CHICAGO, ILLINOIS

..\DRI70032A.DGN, ..\HRI70022A.DGN, ..\PRI70012A.DGN, ..\RRI70012A.DGN, ..\AB990012A.DGN, ..\DRI70032A.DGN, ..\HRI70022A.DGN, ..\PRI70012A.DGN, ..\XRI70032A.DGN, ..\RRI70012A.DGN, ..\XRI70032A.DGN
9-13-2005, 18:14:09 T:\DOCUMENT\193\750\CIVIL\DGN\GI71022A.DGN HANSENDD
1 2 3 4 5 6 7 8 9 10 11 12 13 14 15 16 17 18 19 20 21 22 23 24 25 26 27 28 29 30 31 32 33 34 35 36 37 38 39 40 41 42 43 44 45 46 47 48 49 50 51 53 54 55 56 57 58 59 60 61 62