F.A.I. RTE.	SECTION	COUNTY	TOTAL SHEETS	SHEET NO.
80/94	*	COOK	631	80
STA.		TO STA.		
FED. ROAD DIST. NO.		ILLINOIS	FED. AID PROJECT	

* (2425 & 2626) R-2 CONTRACT NO. 62111

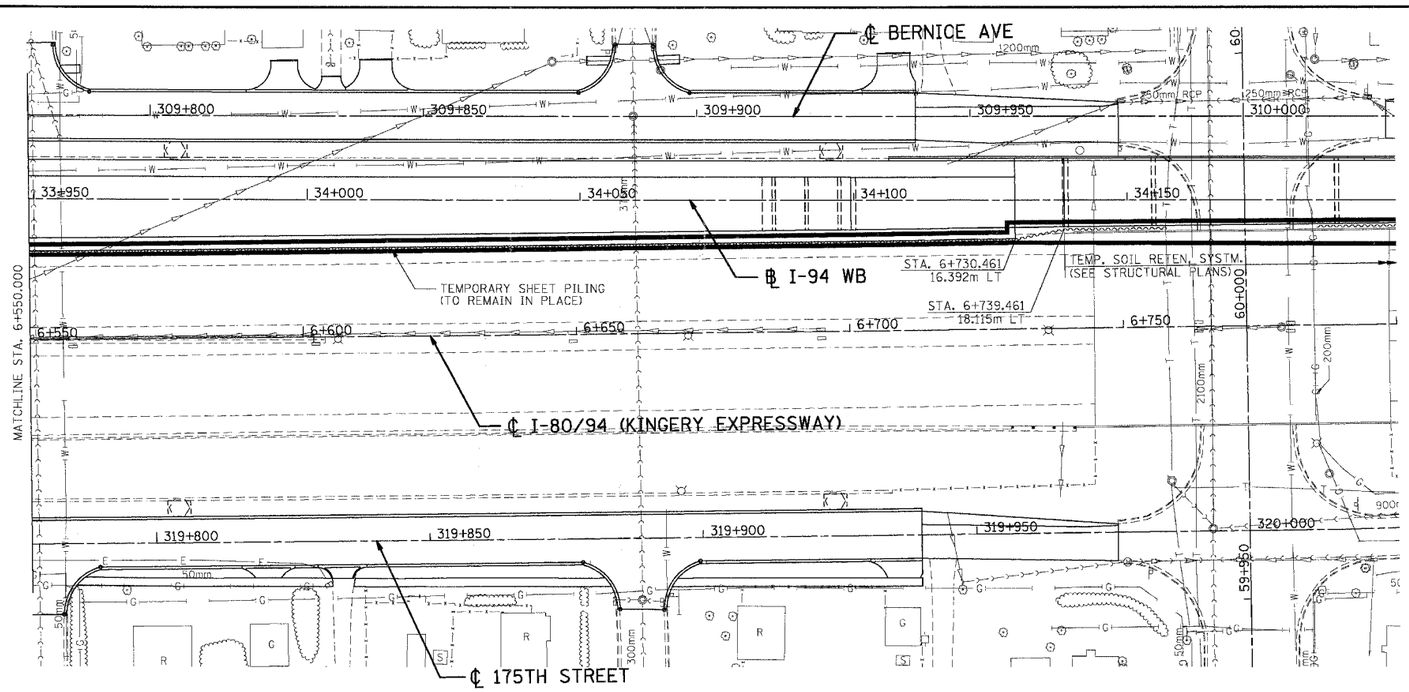

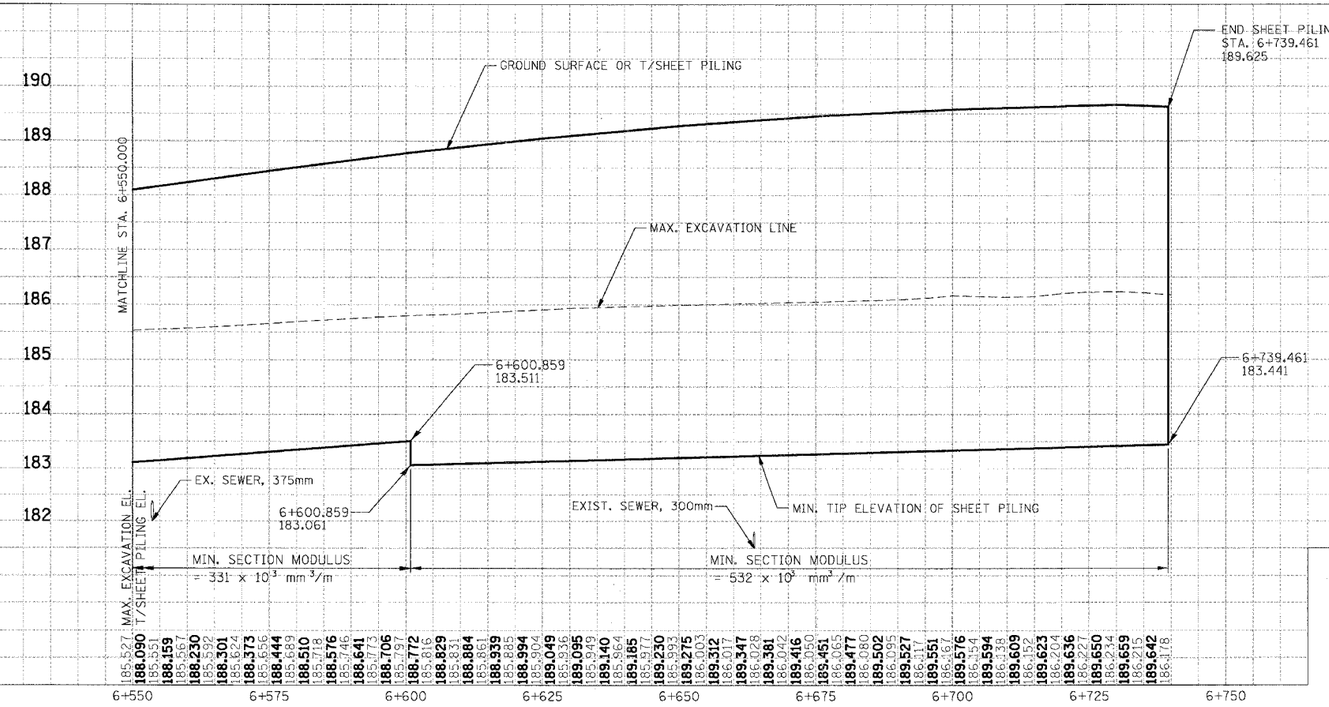

NOT IN CONTRACT FOR INFORMATION ONLY

REVISIONS	
NAME	DATE

ILLINOIS DEPARTMENT OF TRANSPORTATION
F.A.I. ROUTE 80/94 (KINGERY EXPRESSWAY)
EB & WB INSIDE LANES (MAINLINE) CONSTRUCTION
COOK COUNTY

ROADWAY DETAILS
I-80/94 WB SHEET PILING
STA. 6+550 TO STA. 6+739

HORIZ SCALE: 500
VERT SCALE: 50
DATE: 8/22/05

DRAWN BY: RJS
CHECKED BY: DH

TENG
TENG & ASSOCIATES, INC.
ENGINEERS/ARCHITECTS/PLANNERS
CHICAGO, ILLINOIS

PRELIMINARY SURVEY		BY	DATE
NOTE BOOK	SURVEYED		
	PLOTTED		
	TEMPLATE		
	AREAS		
NO.	AREAS CHECKED		

ORIGINAL SURVEY		BY	DATE
NOTE BOOK	SURVEYED		
	PLOTTED		
	TEMPLATE		
	AREAS		
NO.	AREAS CHECKED		

..\PRI30012A.DGN, ..\A8990012A.DGN, ..\TRI35032A.DGN, ..\HRI30022A.DGN, ..\PDI35042A.DGN, ..\FRI30012A.DGN, ..\FRI30012A.DGN, ..\XRI30032A.DGN, ..\DRI30022A.DGN, ..\DRI30042A.DGN, ..\DRI30012A.DGN
8-18-2005, 10:09:21 T:\DOCUMENT\193750\CIVIL\DGN\PDI75052A.DGN BAJZEKKJ
1 2 