F.A.I. RTE.	SECTION	COUNTY	TOTAL SHEETS	SHEET NO.
80/94	*	COOK	631	103
STA.		TO STA.		
FED. ROAD DIST. NO.		ILLINOIS	FED. AID PROJECT	

* (2425 & 2626) R-2 CONTRACT NO. 62111

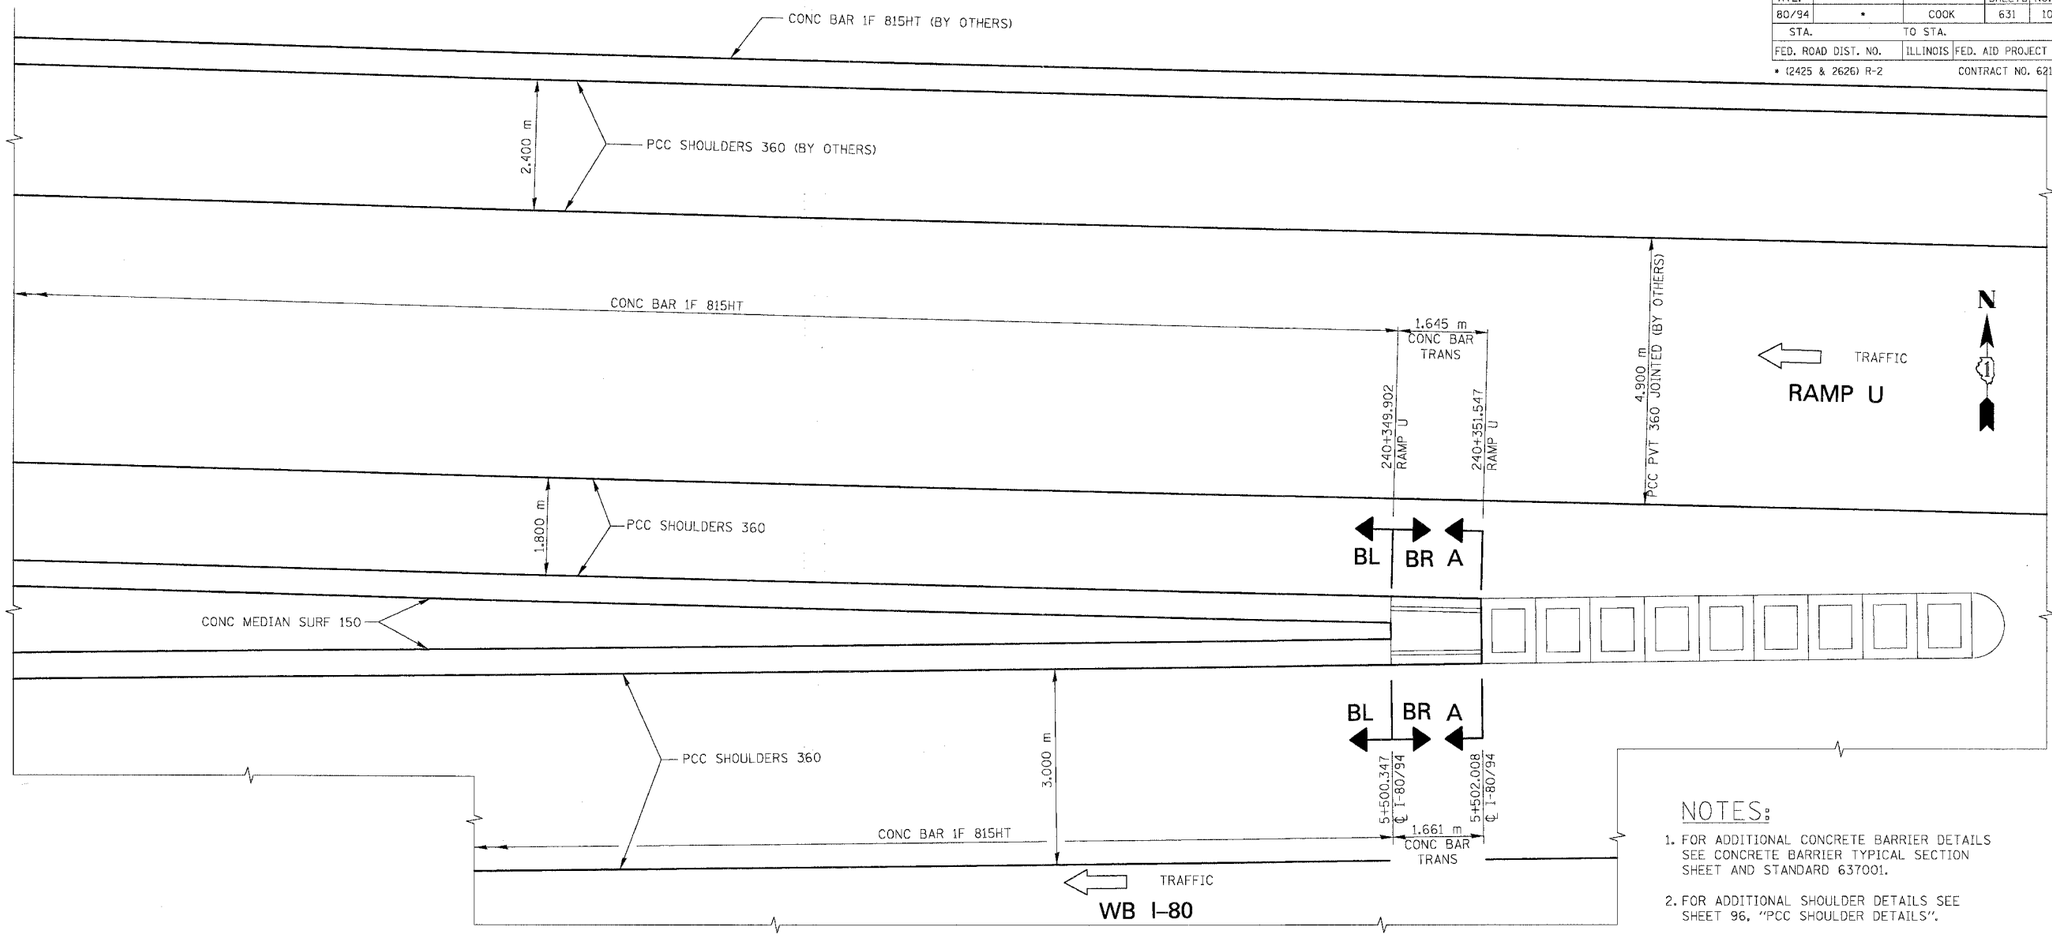

PLAN VIEW

NOTES:

1. FOR ADDITIONAL CONCRETE BARRIER DETAILS SEE CONCRETE BARRIER TYPICAL SECTION SHEET AND STANDARD 637001.
2. FOR ADDITIONAL SHOULDER DETAILS SEE SHEET 96, "PCC SHOULDER DETAILS".
3. SAND BACKFILL AND CONCRETE MEDIAN SURFACE 150 SHALL BE PAID FOR SEPARATELY.
4. SEE THE ELECTRICAL RACEWAY PLANS FOR CONDUIT LOCATIONS.

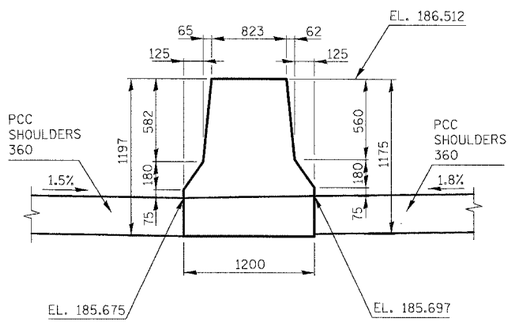

SECTION A-A

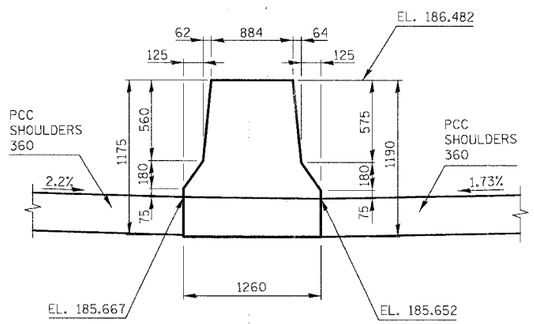

SECTION BR-BR

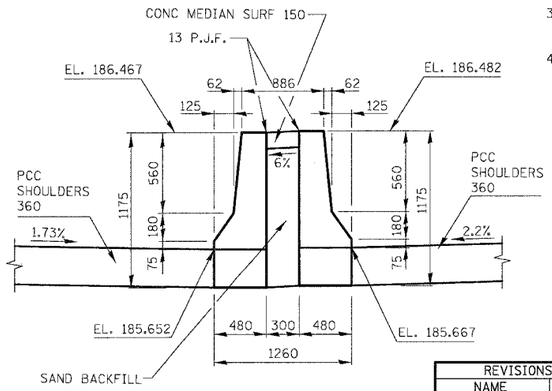

SECTION BL-BL

REVISIONS	
NAME	DATE

ILLINOIS DEPARTMENT OF TRANSPORTATION
F.A.I. ROUTE 80/94 (KINGERY EXPRESSWAY)
EB & WB INSIDE LANES (MAINLINE) CONSTRUCTION
COOK COUNTY

CONCRETE BARRIER TRANSITION DETAILS AT RAMP U GORE

SCALE:
DATE: 8/22/05
DRAWN BY: MK
CHECKED BY:

TENG
TENG & ASSOCIATES, INC.
ENGINEERS/ARCHITECTS/PLANNERS
CHICAGO, ILLINOIS

BAJZEKKJ