**THIS SHEET IS INTENDED TO PROVIDE SOIL BORING INFORMATION ONLY.**
**SEE ROADWAY PLANS AND PROFILES FOR ROADWAY GEOMETRY AND DETAILS.**

F.A.I. 80/94 (KINGERY EXPRESSWAY) SOIL BORING PROFILE
ILLINOIS DEPARTMENT OF TRANSPORTATION, COOK COUNTY

HORIZ SCALE: 1:00 VERT SCALE: 1:10 — DRAWN BY: WLS CHECKED BY: LJ

Wang Engineering, Inc. — Geo-Environmental Engineers — 1145 Main Street, Lombard, IL 60148 — 630-953-9928

BASED ON DRAWINGS PREPARED BY TENO AND ASSOCIATES, INC. 255-08-04

| F.A.I. RTE. | SECTION | COUNTY | TOTAL SHEETS | SHEET NO. |
|---|---|---|---|---|
| 80/94 | * | COOK | 631 | 121 |
| STA. | | TO STA. | | |
| FED. ROAD DIST. NO. | | ILLINOIS | FED. AID PROJECT | |
| * (2425 & 2626) R-2 | | CONTRACT NO. 62111 | | |

PRELIMINARY SURVEY — ORIGINAL SURVEY
SURVEYED / PLOTTED / NOTE BOOK / TEMPLATE / AREAS / AREAS CHECKED
BY / DATE / NO.

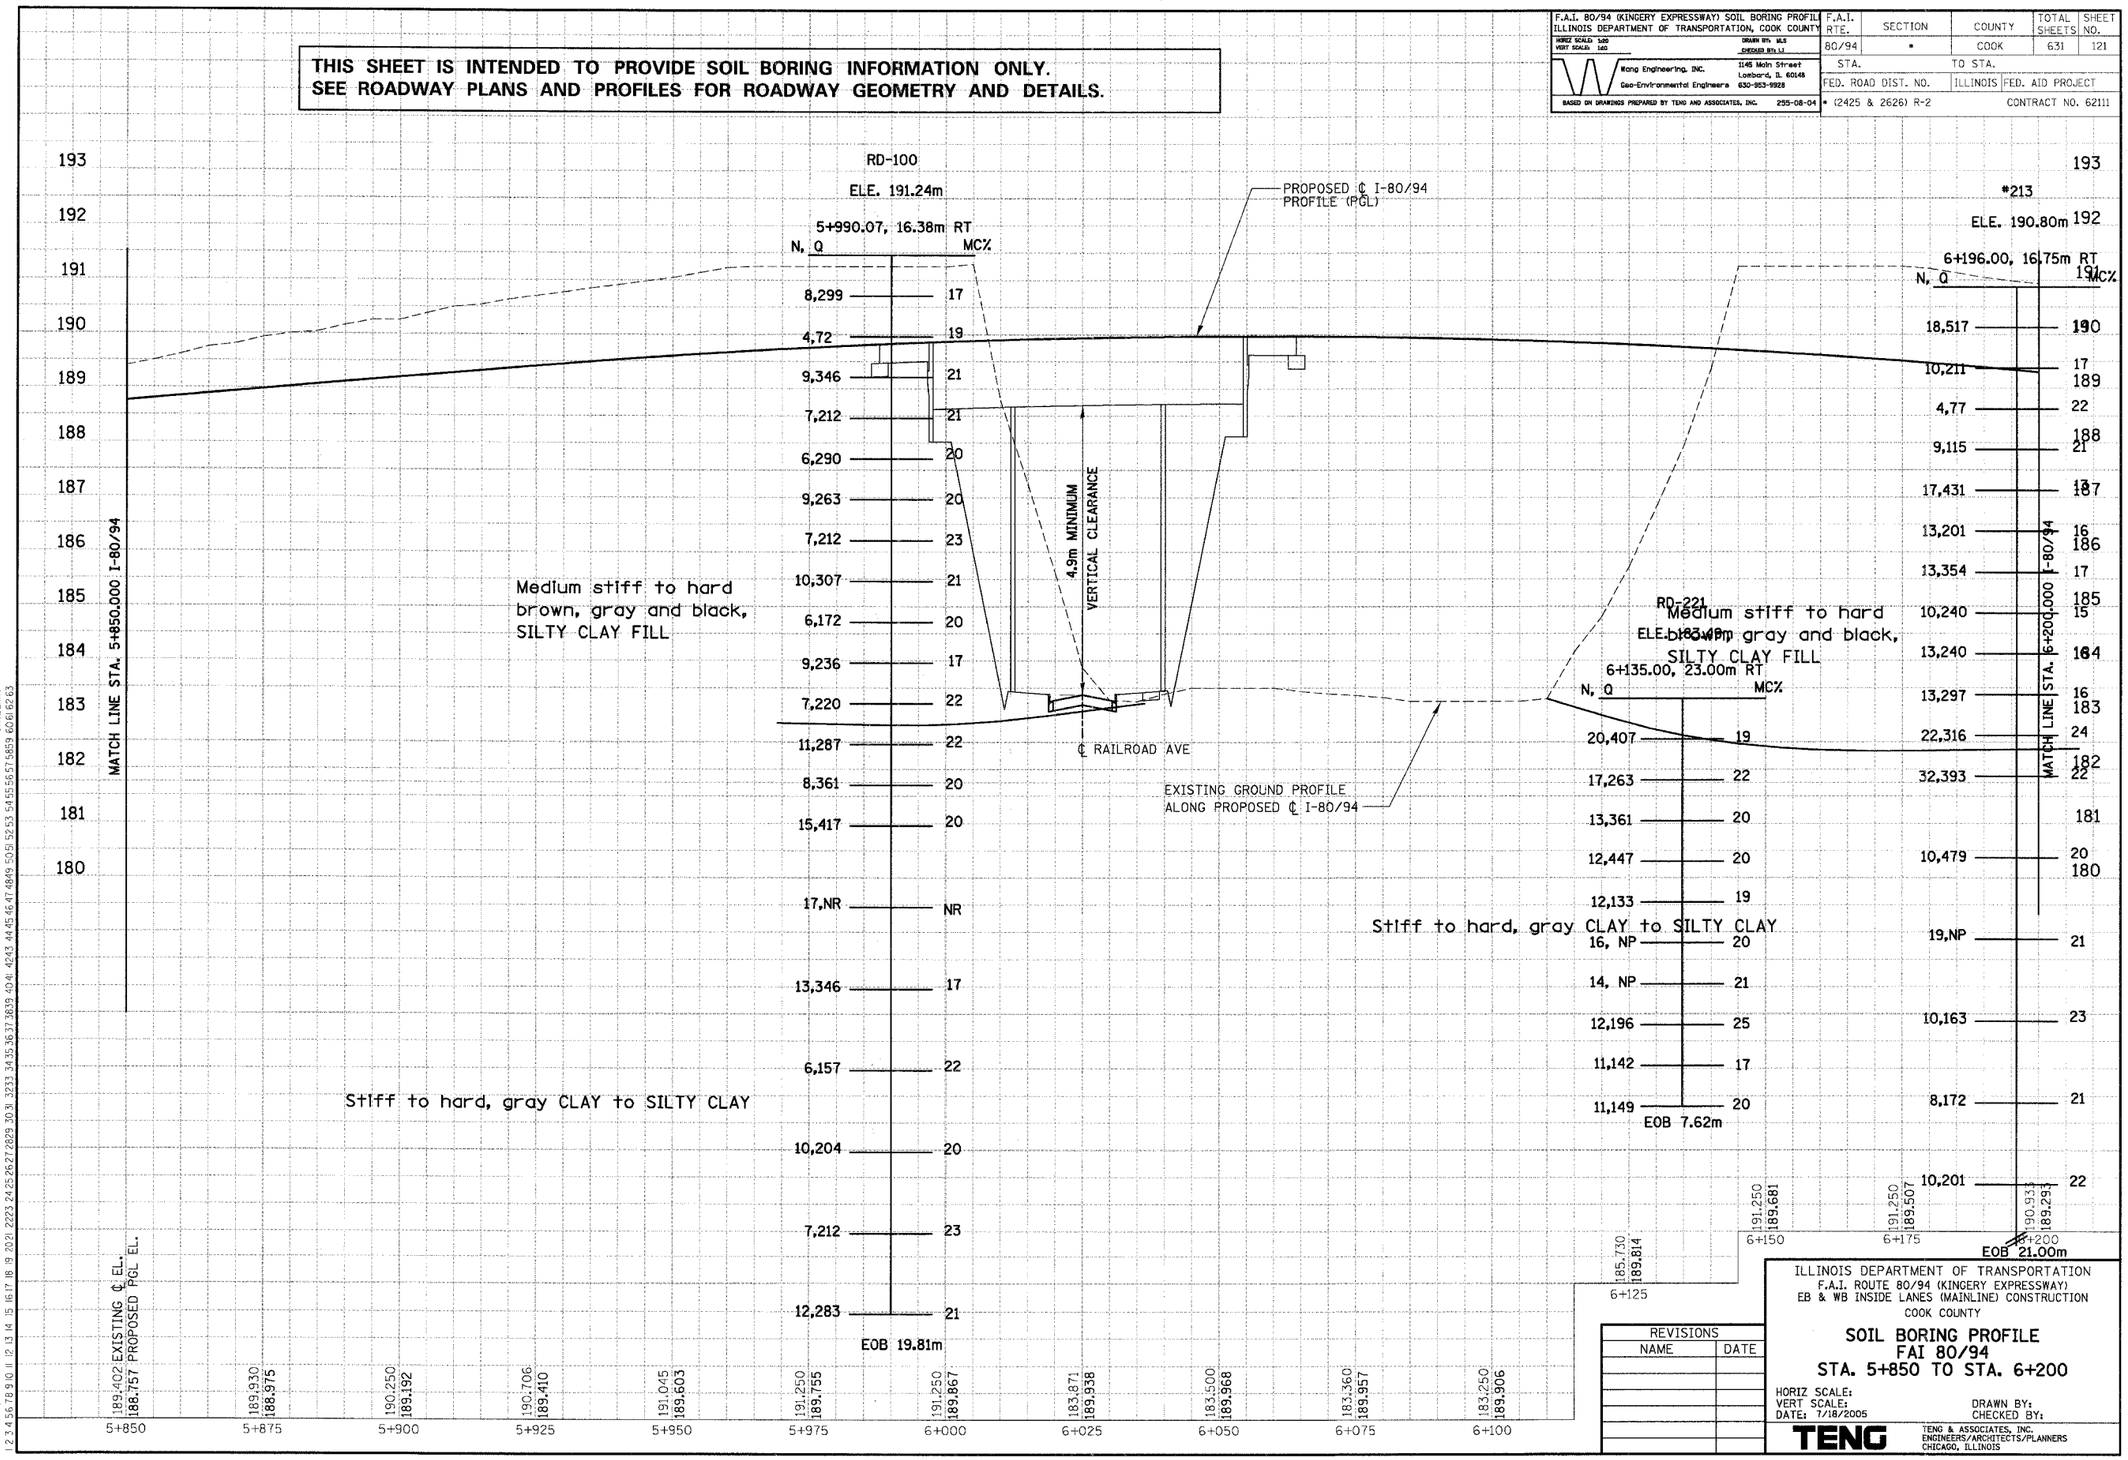


| REVISIONS | |
|---|---|
| NAME | DATE |
| | |

ILLINOIS DEPARTMENT OF TRANSPORTATION
F.A.I. ROUTE 80/94 (KINGERY EXPRESSWAY)
EB & WB INSIDE LANES (MAINLINE) CONSTRUCTION
COOK COUNTY

## SOIL BORING PROFILE
## FAI 80/94
## STA. 5+850 TO STA. 6+200

HORIZ SCALE:
VERT SCALE:
DATE: 7/18/2005
DRAWN BY:
CHECKED BY:

TENO & ASSOCIATES, INC.
ENGINEERS/ARCHITECTS/PLANNERS
CHICAGO, ILLINOIS


..\5850_6200_EB_PR..DGN, ..\A8990002A.DGN
7-2-2005, 09:52:6
T:\DOCUMENT\1997\ON_CIVIL\DGN\80T0902D.DGN
BAUZEWKJ