F.A.I. RTE.	SECTION	COUNTY	TOTAL SHEETS	SHEET NO.
80/94	*	COOK	631	174
STA.		TO STA.		
FED. ROAD DIST. NO.		ILLINOIS	FED. AID PROJECT	

* (2425 & 2626) R-2 CONTRACT NO. 62111

LEGEND

① EPOXY PAVEMENT MARKING - LETTERS AND SYMBOLS
② EPOXY PAVEMENT MARKING - 100mm (WHITE)
③ EPOXY PAVEMENT MARKING - 100mm (YELLOW)
④ EPOXY PAVEMENT MARKING - 150mm (WHITE)
④A EPOXY PAVEMENT MARKING - 125mm (WHITE)
⑤ EPOXY PAVEMENT MARKING - 200mm (WHITE)
⑥ EPOXY PAVEMENT MARKING - 300mm (WHITE)
⑦ EPOXY PAVEMENT MARKING - 300mm (YELLOW)
⑧ EPOXY PAVEMENT MARKING - 600mm (WHITE)
⑨ PAVEMENT MARKING TAPE, TYPE III - LETTERS AND SYMBOLS
⑩ PAVEMENT MARKING TAPE, TYPE III - 100mm (WHITE)
⑪ PAVEMENT MARKING TAPE, TYPE III - 100mm (YELLOW)
⑫ PAVEMENT MARKING TAPE, TYPE III - 125mm (WHITE)
⑬ PAVEMENT MARKING TAPE, TYPE III - 150mm (WHITE)
⑭ PAVEMENT MARKING TAPE, TYPE III - 200mm (WHITE)
⑮ PAVEMENT MARKING TAPE, TYPE III - 300mm (WHITE)
⑯ PAVEMENT MARKING TAPE, TYPE III - 300mm (YELLOW)
⑰ PAVEMENT MARKING TAPE, TYPE III - 600mm (WHITE)

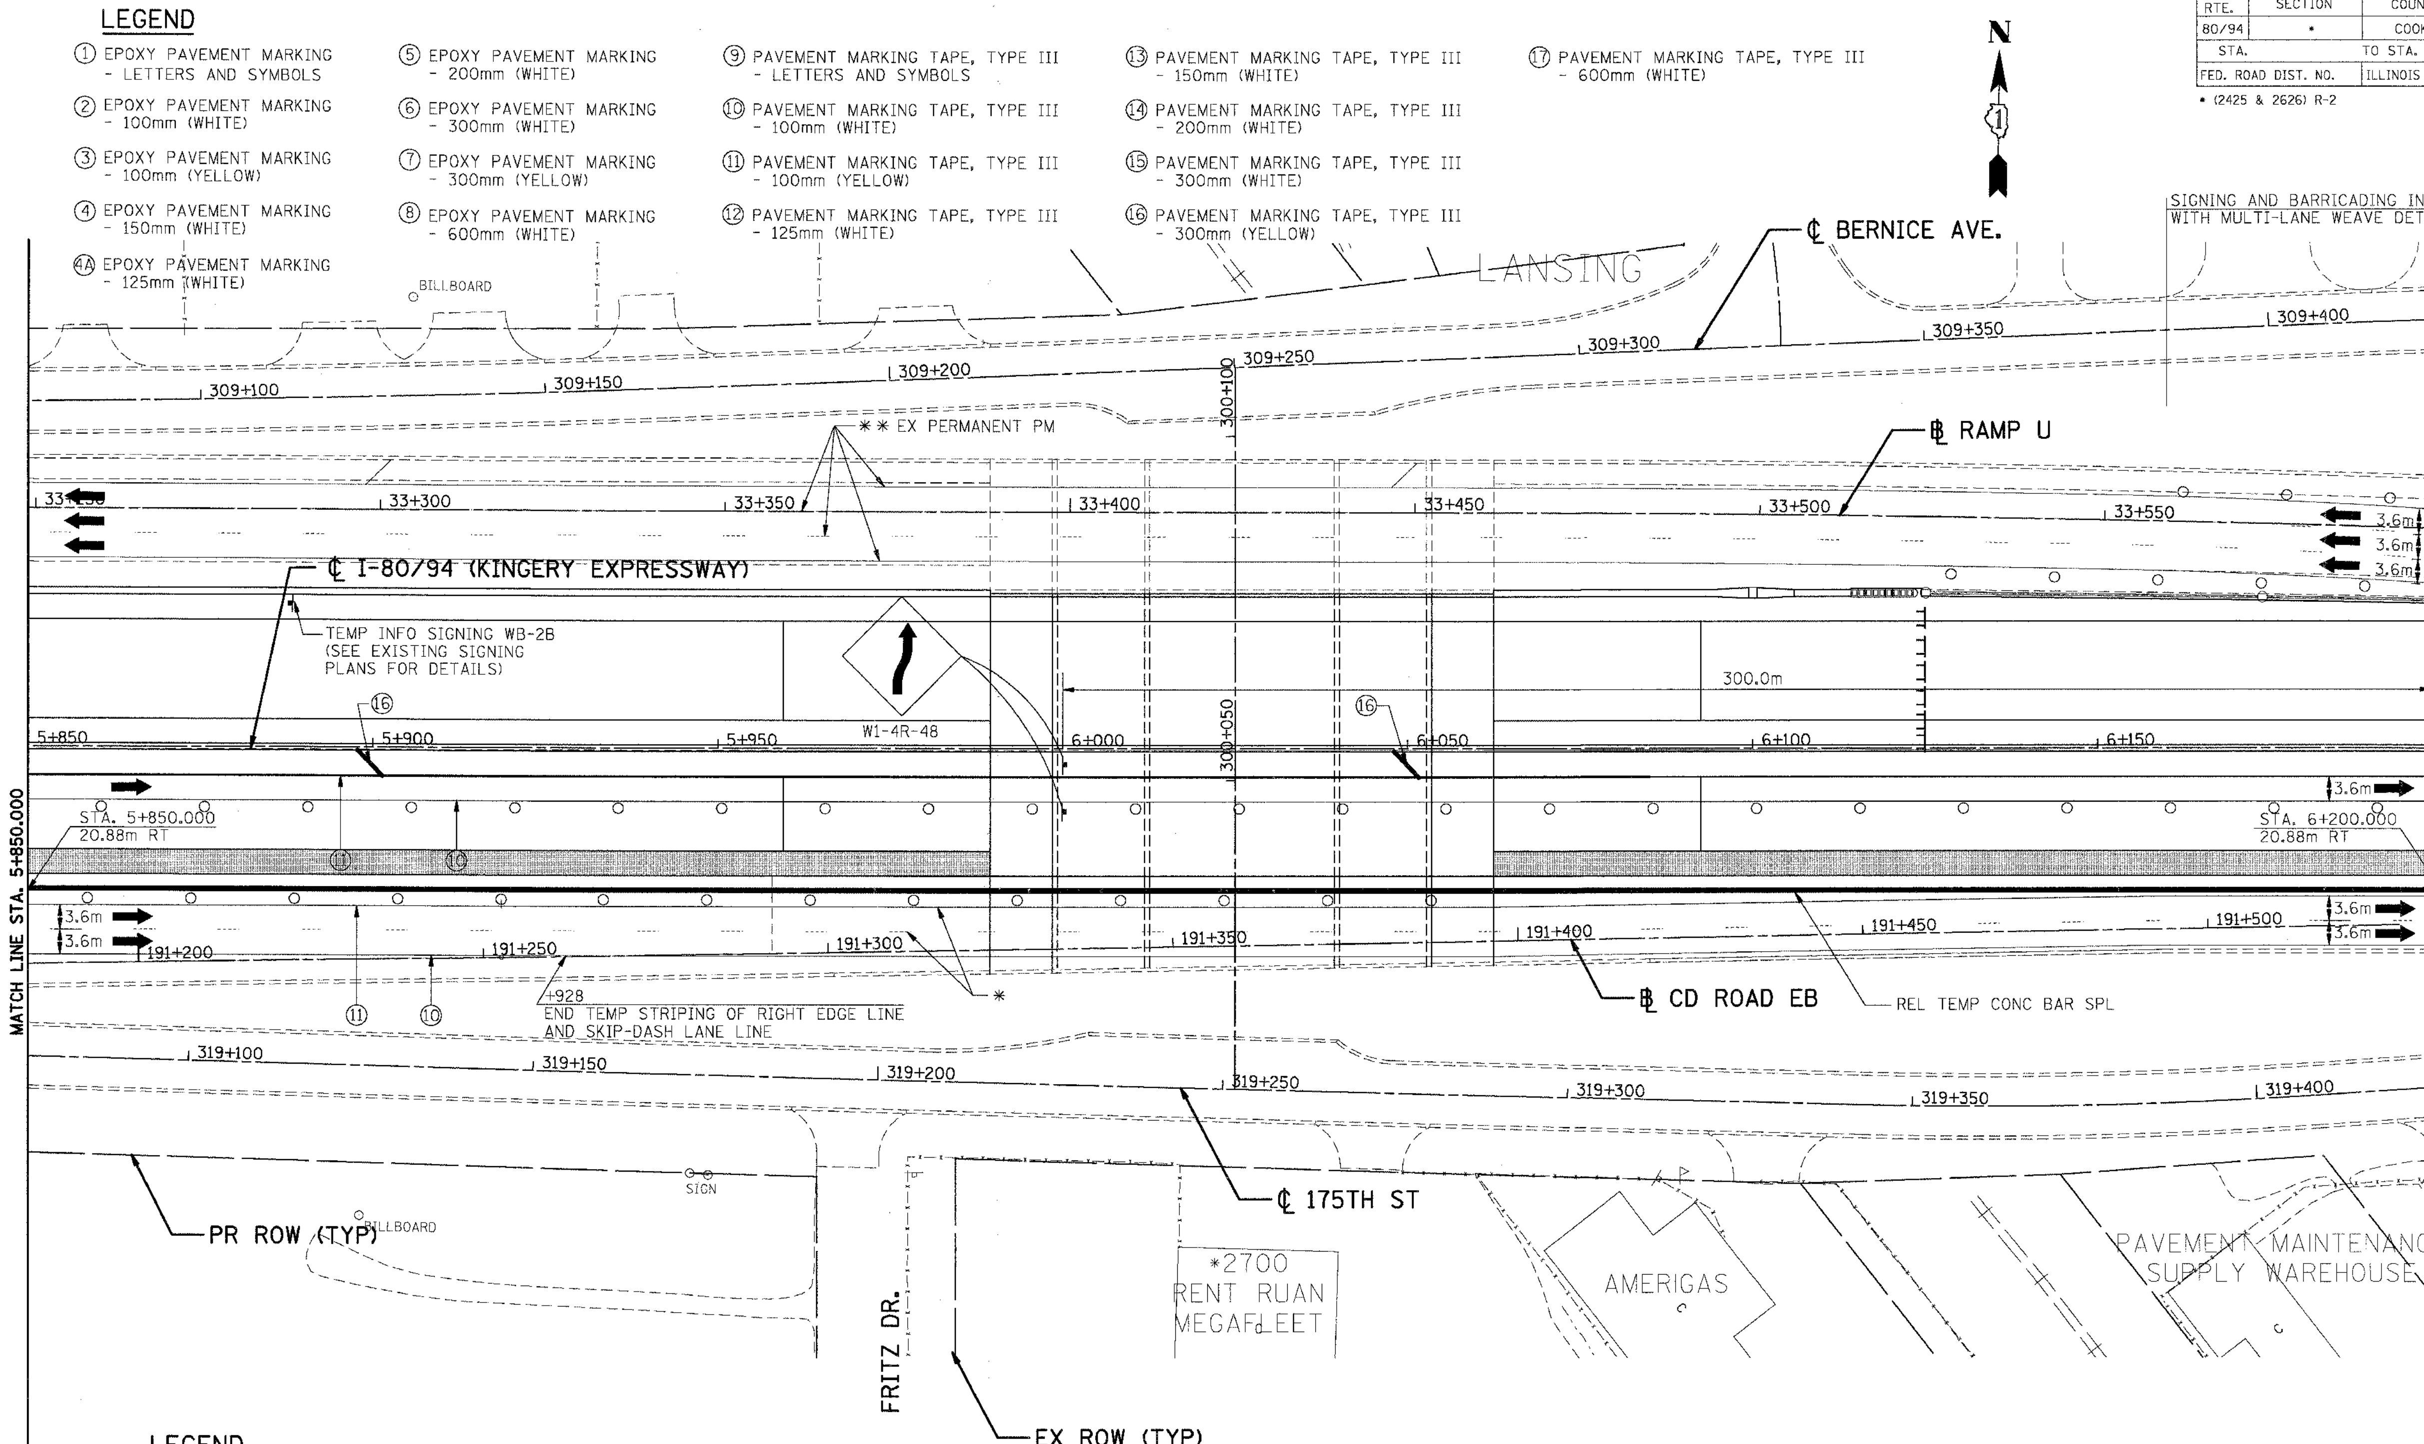

LEGEND

(shaded)	WORK ZONE
(crosshatch)	TEMPORARY PAVEMENT
○	PLASTIC DRUMS OR TYPE II BARRICADES W/ STEADY BURN LIGHTS 15m C-C (UNLESS OTHERWISE SHOWN)
(heavy line)	TEMPORARY CONCRETE BARRIER
ɸ	TYPE II BARRICADES WITH FLASHING LIGHT
(symbol)	SIGN
⇨	EXISTING TRAFFIC FLOW
➡	PROPOSED TRAFFIC FLOW
(symbol)	BARRICADE, TYPE III
*	TRAFFIC CONTROL DEVICES, TEMPORARY CONCRETE BARRIER, TEMPORARY MSE WALLS, TEMPORARY SHEET PILING AND TEMPORARY STRIPING FROM A PREVIOUS STAGE
**	FROM PREVIOUS CONTRACT
(symbol)	SHEET PILING

NOTE: DIMENSIONS TO TEMP CONC BARRIER ARE TO THE BOTTOM FACE OF THE BARRIER CLOSEST TO TRAFFIC.

..\HRI70022A.DGN, ..\PRI70012A.DGN, ..\RRI70012A.DGN, ..\TRI70012A.DGN, ..\AB99001ZA.DGN, ..\PBIABOX2A.DGN, ..\AB99001ZA.DGN, ..\TRI70012A.DGN, ..\TRI70012A.DGN, ..\TRI77042A.DGN, ..\TRIYP342A.DGN
8-18-2005, 10:12:39 T:\DOCUMENT\93175O1\CIVIL\DGN\MTI77352A.DGN BAJZEKKJ
1 2 3 4 5 6 7 8 9 10 11 12 14 15 16 17 18 19 2021 2223 24 25 26 27 2829 30 31 3233 34 35 36 37 3839 40 41 4243 44 45 46 47 4849 5051 52 53 54 55 57 5859 60 61 62 63

REVISIONS	
NAME	DATE

ILLINOIS DEPARTMENT OF TRANSPORTATION
F.A.I. ROUTE 80/94 (KINGERY EXPRESSWAY)
EB & WB INSIDE LANES (MAINLINE) CONSTRUCTION
COOK COUNTY

MAINTENANCE OF TRAFFIC
FAI 80/94 - PHASE III, STAGE IV
STA. 5+850 TO STA. 6+200

SCALE: 1:500 DRAWN BY: OP
DATE: 8/22/05 CHECKED BY: JP

TENG — TENG & ASSOCIATES, INC. ENGINEERS/ARCHITECTS/PLANNERS CHICAGO, ILLINOIS