F.A.I. RTE.	SECTION	COUNTY	TOTAL SHEETS	SHEET NO.
80/94	*	COOK	631	279
STA.	TO STA.			
FED. ROAD DIST. NO.	ILLINOIS	FED. AID PROJECT		
* (2425 & 2626) R-2	CONTRACT NO. 62111			

LANDSCAPING LEGEND

- SEEDING CL 2A WITH TOPSOIL FURNISH AND PLACE, 150 mm & EROSION CONTROL BLANKET
- SODDING, SALT TOLERANT WITH TOPSOIL FURNISH AND PLACE, 150 mm
- TREE TRUNK PROTECTION
- SODDING, SALT TOLERANT WITH TOPSOIL FURNISH AND PLACE, 300 mm & COMPOST FURNISH AND PLACE, 100 mm

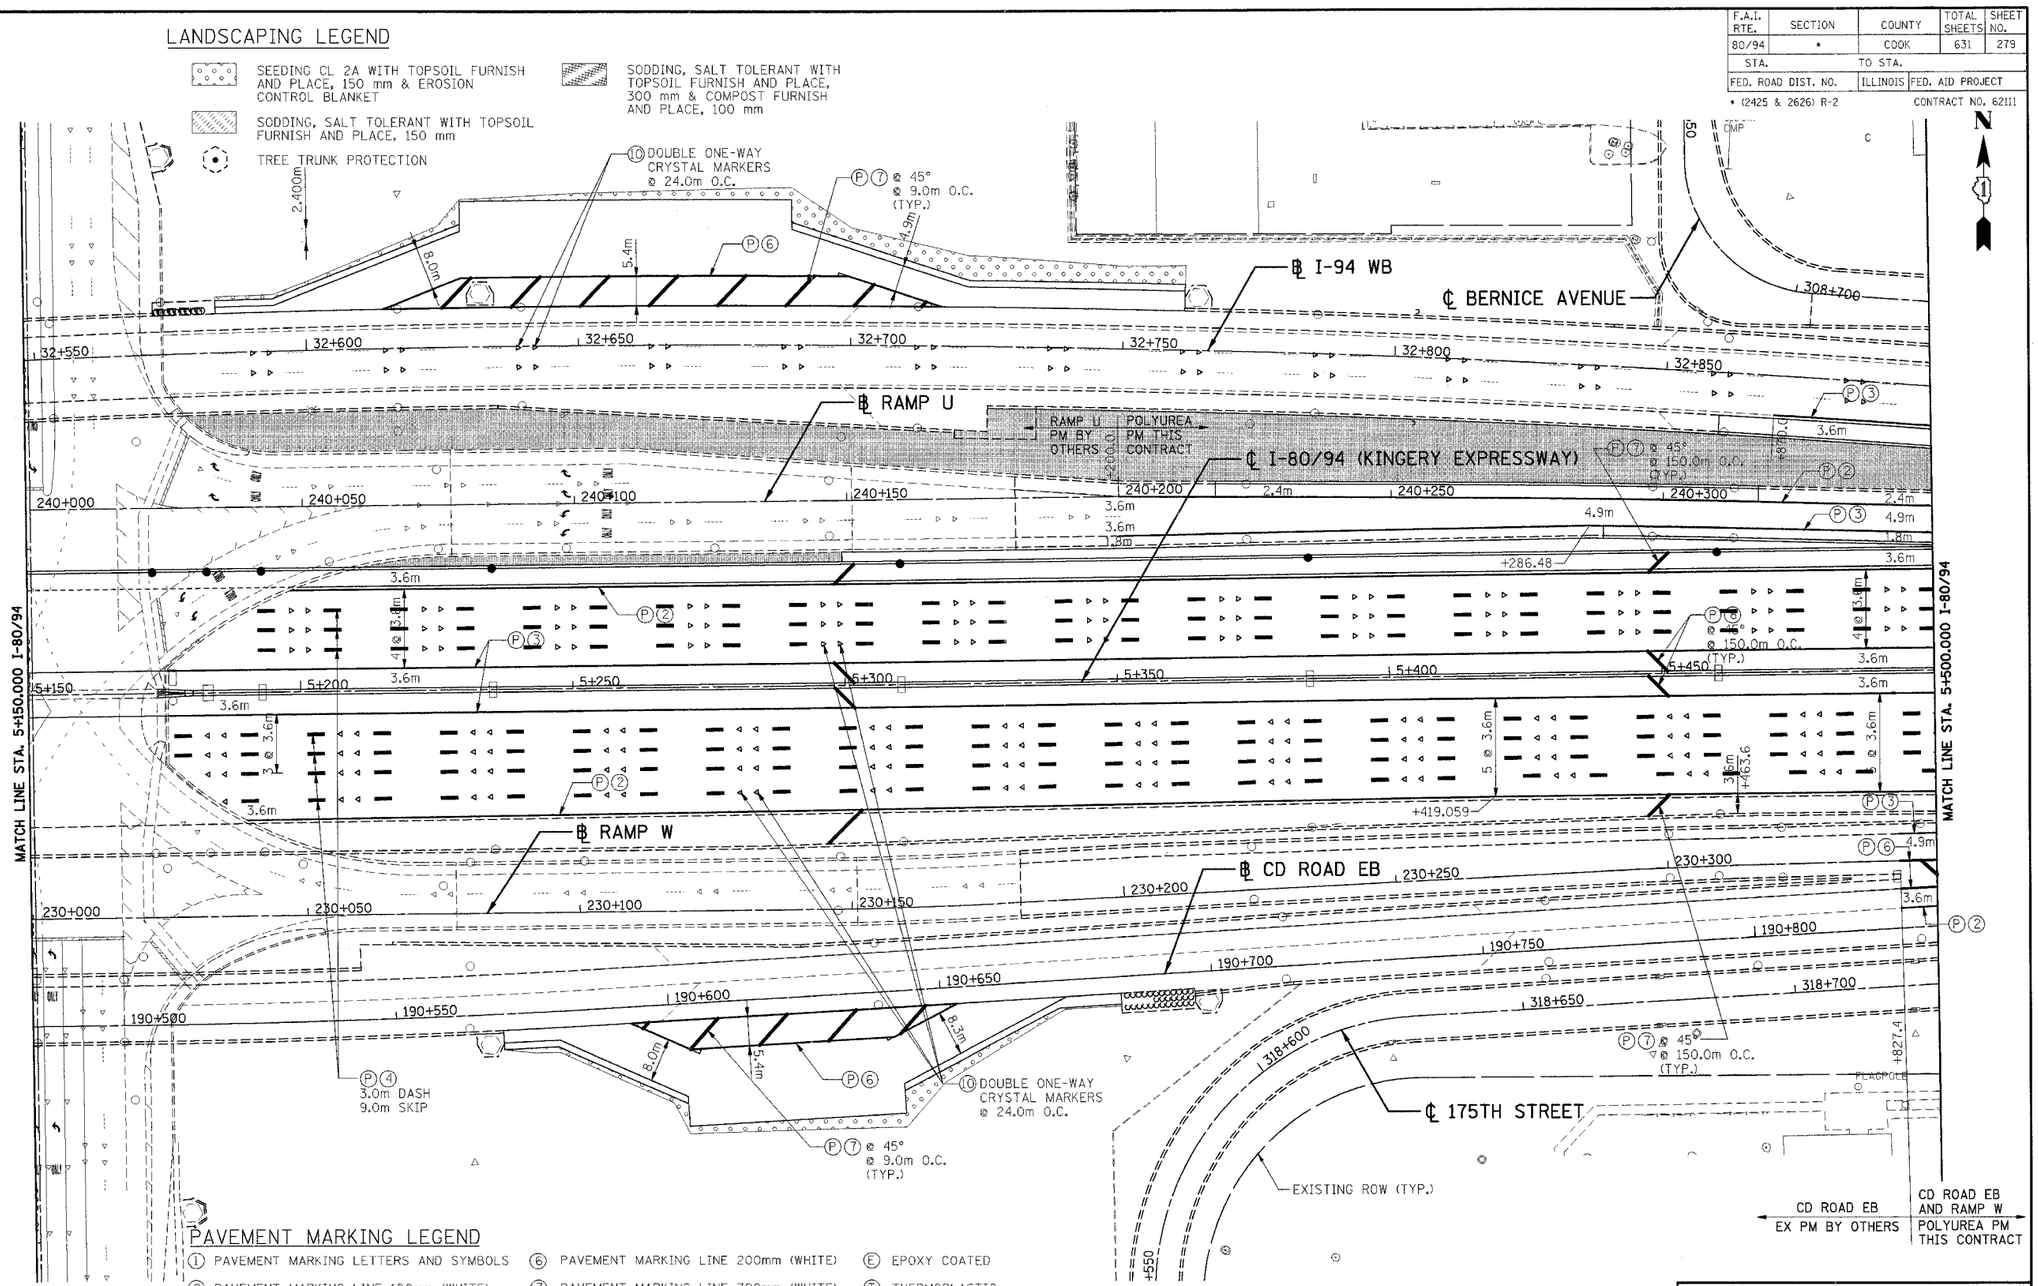

PAVEMENT MARKING LEGEND

(1) PAVEMENT MARKING LETTERS AND SYMBOLS	(6) PAVEMENT MARKING LINE 200mm (WHITE)	(E) EPOXY COATED	
(2) PAVEMENT MARKING LINE 100mm (WHITE)	(7) PAVEMENT MARKING LINE 300mm (WHITE)	(T) THERMOPLASTIC	
(3) PAVEMENT MARKING LINE 100mm (YELLOW)	(8) PAVEMENT MARKING LINE 300mm (YELLOW)	(P) POLYUREA	
(4) PAVEMENT MARKING LINE 125mm (WHITE)	(9) PAVEMENT MARKING LINE 600mm (WHITE)	(M) TAPE, TYPE III	
(5) PAVEMENT MARKING LINE 150mm (WHITE)	(10) RAISED REFLECTIVE PAVEMENT MARKER	PROPOSED PAVT. MARKING	
		EXISTING PAVT. MARKING	
		PROPOSED CRYSTAL MARKERS	
		EXISTING CRYSTAL MARKERS	

SEE "PAVEMENT ELEVATION AND JOINTING" SHEETS FOR LOCATIONS OF SHLD RUMBLE STRIPS.

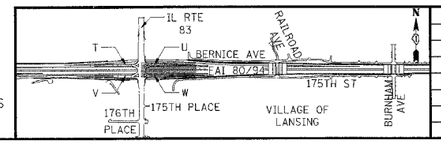

REVISIONS	
NAME	DATE

ILLINOIS DEPARTMENT OF TRANSPORTATION
F.A.I. ROUTE 80/94 (KINGERY EXPRESSWAY)
EB & WB INSIDE LANES (MAINLINE) CONSTRUCTION
COOK COUNTY

PAVEMENT MARKING
FAI 80/94
STA. 5+150 TO STA. 5+500

SCALE: 1:500 DRAWN BY: JFS
DATE: 9/13/05 CHECKED BY: GJF

TENG & ASSOCIATES, INC.
ENGINEERS/ARCHITECTS/PLANNERS
CHICAGO, ILLINOIS

..\MRT0002A.DGN, ..\MRT0002A.DGN, ..\MRT0052A.DGN, ..\PB9900I2A.DGN, ..\VRIT0032A.DGN, ..\PW1T0032A.DGN, ..\PRIT0002A.DGN, ..\AB9900I2A.DGN, ..\VRIT0052A.DGN
9-13-2005,I825259 T:\DOCUMENT\93T50\CIVIL\DGN\PMIT0052A.DGN HANSEND
1 2 