F.A.I. RTE.	SECTION	COUNTY	TOTAL SHEETS	SHEET NO.
80/94	*	COOK	631	283
STA.		TO STA.		
FED. ROAD DIST. NO.		ILLINOIS	FED. AID PROJECT	

* (2425 & 2626) R-2 CONTRACT NO. 62111

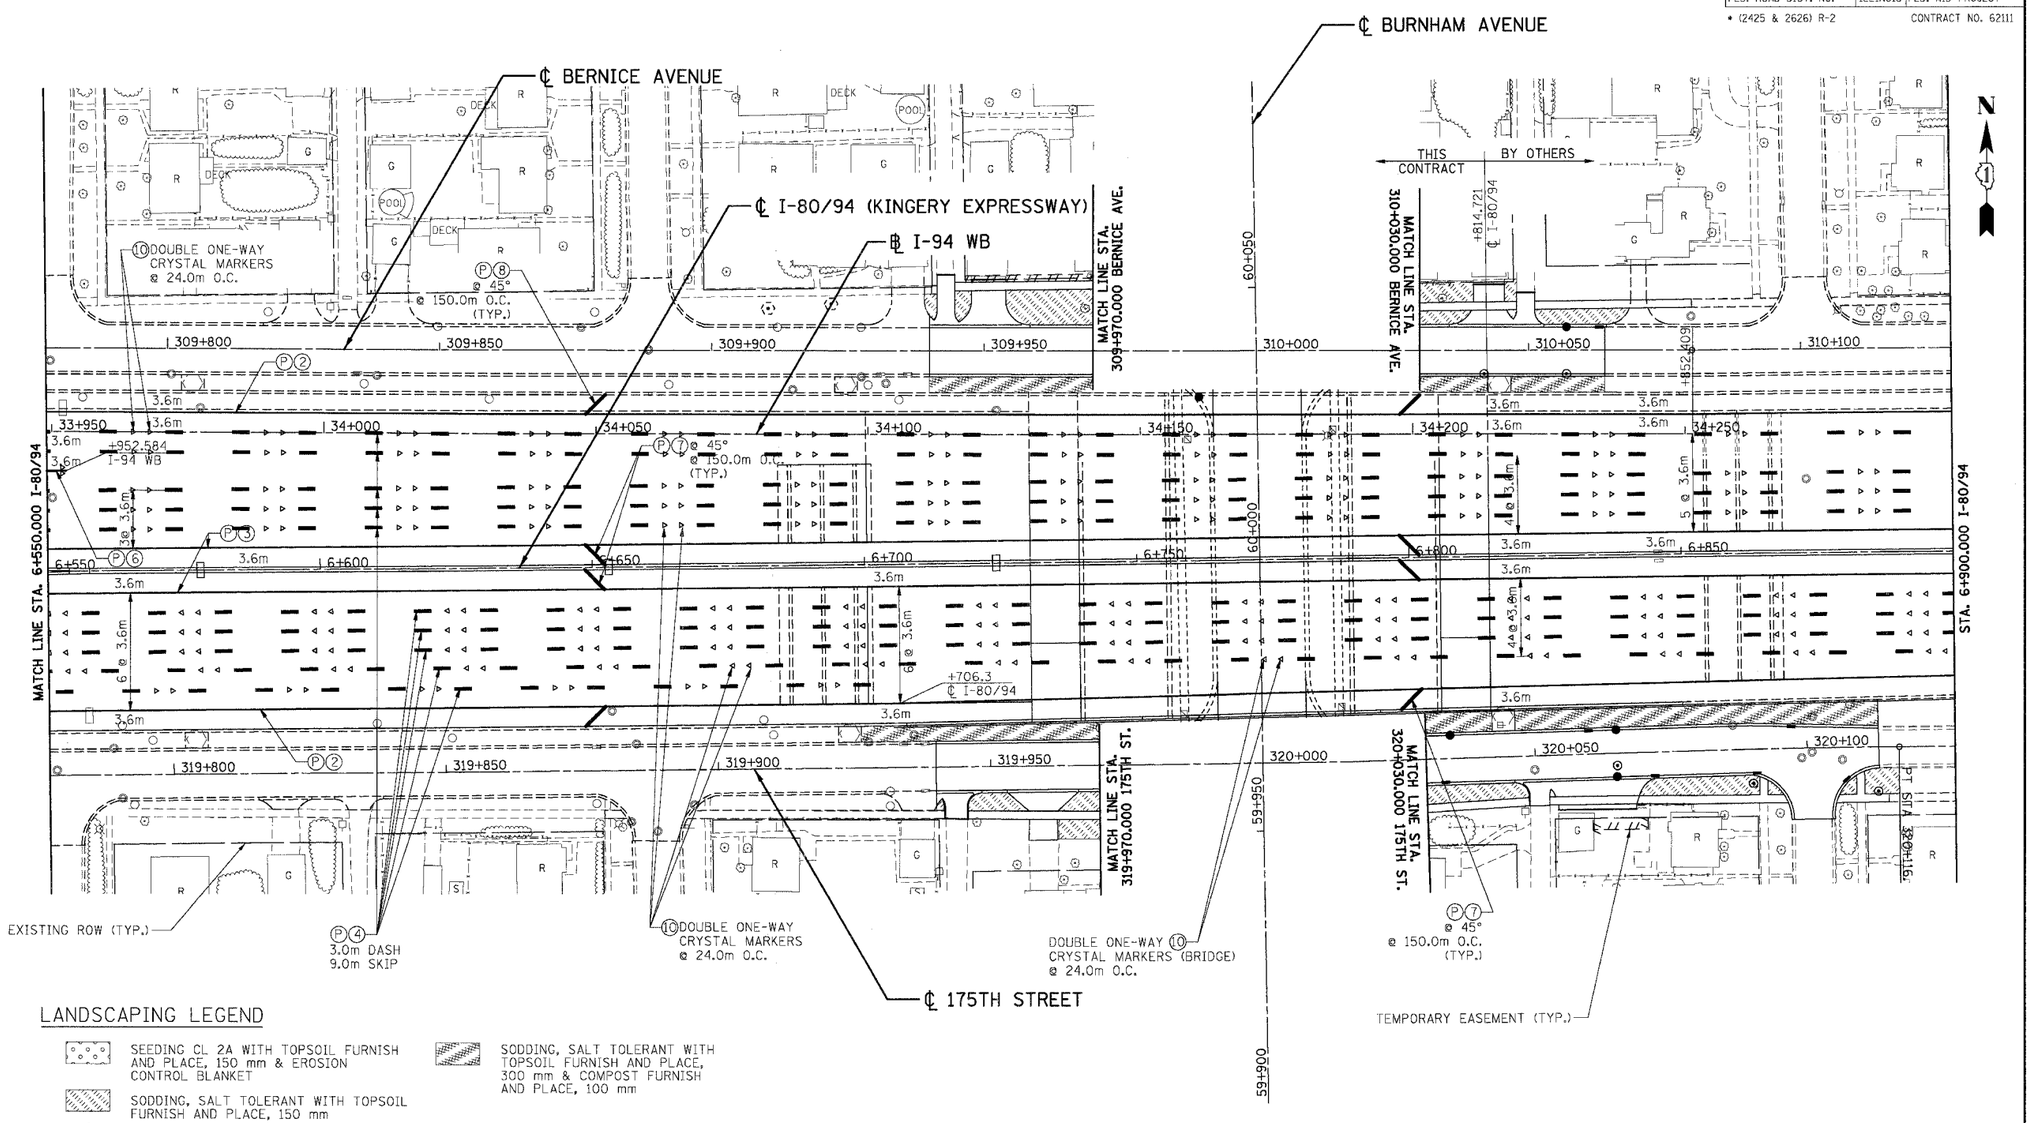

LANDSCAPING LEGEND

- SEEDING CL 2A WITH TOPSOIL FURNISH AND PLACE, 150 mm & EROSION CONTROL BLANKET
- SODDING, SALT TOLERANT WITH TOPSOIL FURNISH AND PLACE, 150 mm
- TREE TRUNK PROTECTION
- SODDING, SALT TOLERANT WITH TOPSOIL FURNISH AND PLACE, 300 mm & COMPOST FURNISH AND PLACE, 100 mm

PAVEMENT MARKING LEGEND

1. PAVEMENT MARKING LETTERS AND SYMBOLS
2. PAVEMENT MARKING LINE 100mm (WHITE)
3. PAVEMENT MARKING LINE 100mm (YELLOW)
4. PAVEMENT MARKING LINE 125mm (WHITE)
5. PAVEMENT MARKING LINE 150mm (WHITE)
6. PAVEMENT MARKING LINE 200mm (WHITE)
7. PAVEMENT MARKING LINE 300mm (WHITE)
8. PAVEMENT MARKING LINE 300mm (YELLOW)
9. PAVEMENT MARKING LINE 600mm (WHITE)
10. RAISED REFLECTIVE PAVEMENT MARKER

(E) EPOXY COATED
(T) THERMOPLASTIC
(P) POLYUREA
(M) TAPE, TYPE III

SEE "PAVEMENT ELEVATION AND JOINTING" SHEETS FOR LOCATIONS OF SHLD RUMBLE STRIPS.

PROPOSED PAVT. MARKING
EXISTING PAVT. MARKING

NOTE
SEE SHEET 285 FOR PROPOSED PAVEMENT MARKINGS ON BURNHAM AVENUE

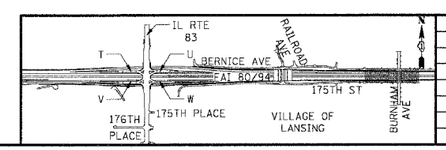

REVISIONS	
NAME	DATE

ILLINOIS DEPARTMENT OF TRANSPORTATION
F.A.I. ROUTE 80/94 (KINGERY EXPRESSWAY)
EB & WB INSIDE LANES (MAINLINE) CONSTRUCTION
COOK COUNTY

PAVEMENT MARKING AND LANDSCAPING
FAI 80/94
STA. 6+550 TO STA. 6+814.721

SCALE: 1:500 DRAWN BY: JFS
DATE: 8/22/05 CHECKED BY: GJF

TENG & ASSOCIATES, INC.
ENGINEERS/ARCHITECTS/PLANNERS
CHICAGO, ILLINOIS

..\VR170022A.DGN, ..\VR170032A.DGN, ..\VR990012A.DGN, ..\VR170052A.DGN, ..\VR170032A.DGN, ..\PR170012A.DGN, ..\PR170012A.DGN, ..\VR990012A.DGN, ..\VR170022A.DGN
8-18-2005, 10:17:31 T:\DOCUMENT\93750\CIVIL\DGN\PM170132A.DGN BAJTEKKJ
1 2 