F.A.I. RTE.	SECTION	COUNTY	TOTAL SHEETS	SHEET NO.
80/94	*	COOK	631	284
STA.		TO STA.		
FED. ROAD DIST. NO.		ILLINOIS	FED. AID PROJECT	

* (2425 & 2626) R-2 CONTRACT NO. 62111

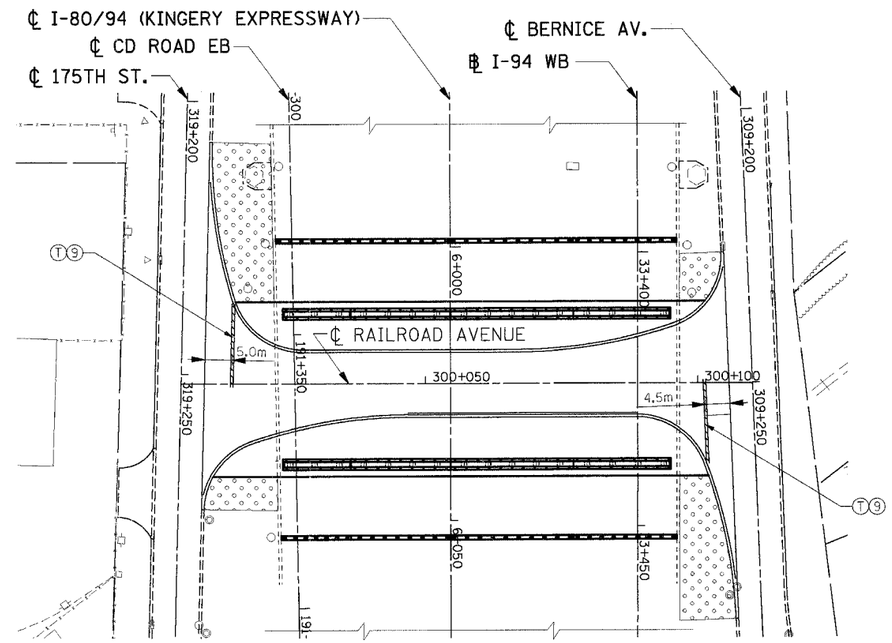

LANDSCAPING LEGEND

- SEEDING CL 2A WITH TOPSOIL FURNISH AND PLACE, 150 mm & EROSION CONTROL BLANKET
- SODDING, SALT TOLERANT WITH TOPSOIL FURNISH AND PLACE, 150 mm
- TREE TRUNK PROTECTION
- SODDING, SALT TOLERANT WITH TOPSOIL FURNISH AND PLACE, 300 mm & COMPOST FURNISH AND PLACE, 100 mm

PAVEMENT MARKING LEGEND

1. PAVEMENT MARKING LETTERS AND SYMBOLS
2. PAVEMENT MARKING LINE 100mm (WHITE)
3. PAVEMENT MARKING LINE 100mm (YELLOW)
4. PAVEMENT MARKING LINE 125mm (WHITE)
5. PAVEMENT MARKING LINE 150mm (WHITE)
6. PAVEMENT MARKING LINE 200mm (WHITE)
7. PAVEMENT MARKING LINE 300mm (WHITE)
8. PAVEMENT MARKING LINE 300mm (YELLOW)
9. PAVEMENT MARKING LINE 600mm (WHITE)
10. RAISED REFLECTIVE PAVEMENT MARKER

SEE "PAVEMENT ELEVATION AND JOINTING" SHEETS FOR LOCATIONS OF SHLD RUMBLE STRIPS.

(E) EPOXY COATED
(T) THERMOPLASTIC
(P) POLYUREA
(M) TAPE, TYPE III
PROPOSED PAVT. MARKING
EXISTING PAVT. MARKING

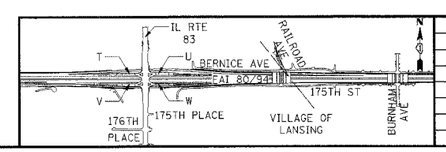

REVISIONS	
NAME	DATE

ILLINOIS DEPARTMENT OF TRANSPORTATION
F.A.I. ROUTE 80/94 (KINGERY EXPRESSWAY)
EB & WB INSIDE LANES (MAINLINE) CONSTRUCTION
COOK COUNTY

PAVEMENT MARKING AND LANDSCAPING RAILROAD AVENUE

SCALE: 1:500 DRAWN BY: JFS
DATE: 9/13/05 CHECKED BY: GJF

TENG & ASSOCIATES, INC.
ENGINEERS/ARCHITECTS/PLANNERS
CHICAGO, ILLINOIS

..\AB99001A.DGN,..\PR170022A.DGN,..\PR170023A.DGN,..\RR170022A.DGN,..\ERT0012A.DGN,..\MRT0052A.DGN,..\VP99001A.DGN,..\SL99R042A.DGN,..\MRT0012A.DGN,..\MRT0032A.DGN
9-13-2005,16:26:00 T:\DOCUMENT\93T50\CIVIL\DGN\LAT202A.DGN HANSEND
1 2 