F.A.I. RTE.	SECTION	COUNTY	TOTAL SHEETS	SHEET NO.
80/94	*	COOK	631	285
STA.		TO STA.		
FED. ROAD DIST. NO.		ILLINOIS	FED. AID PROJECT	

* (2425 & 2626) R-2 CONTRACT NO. 62111

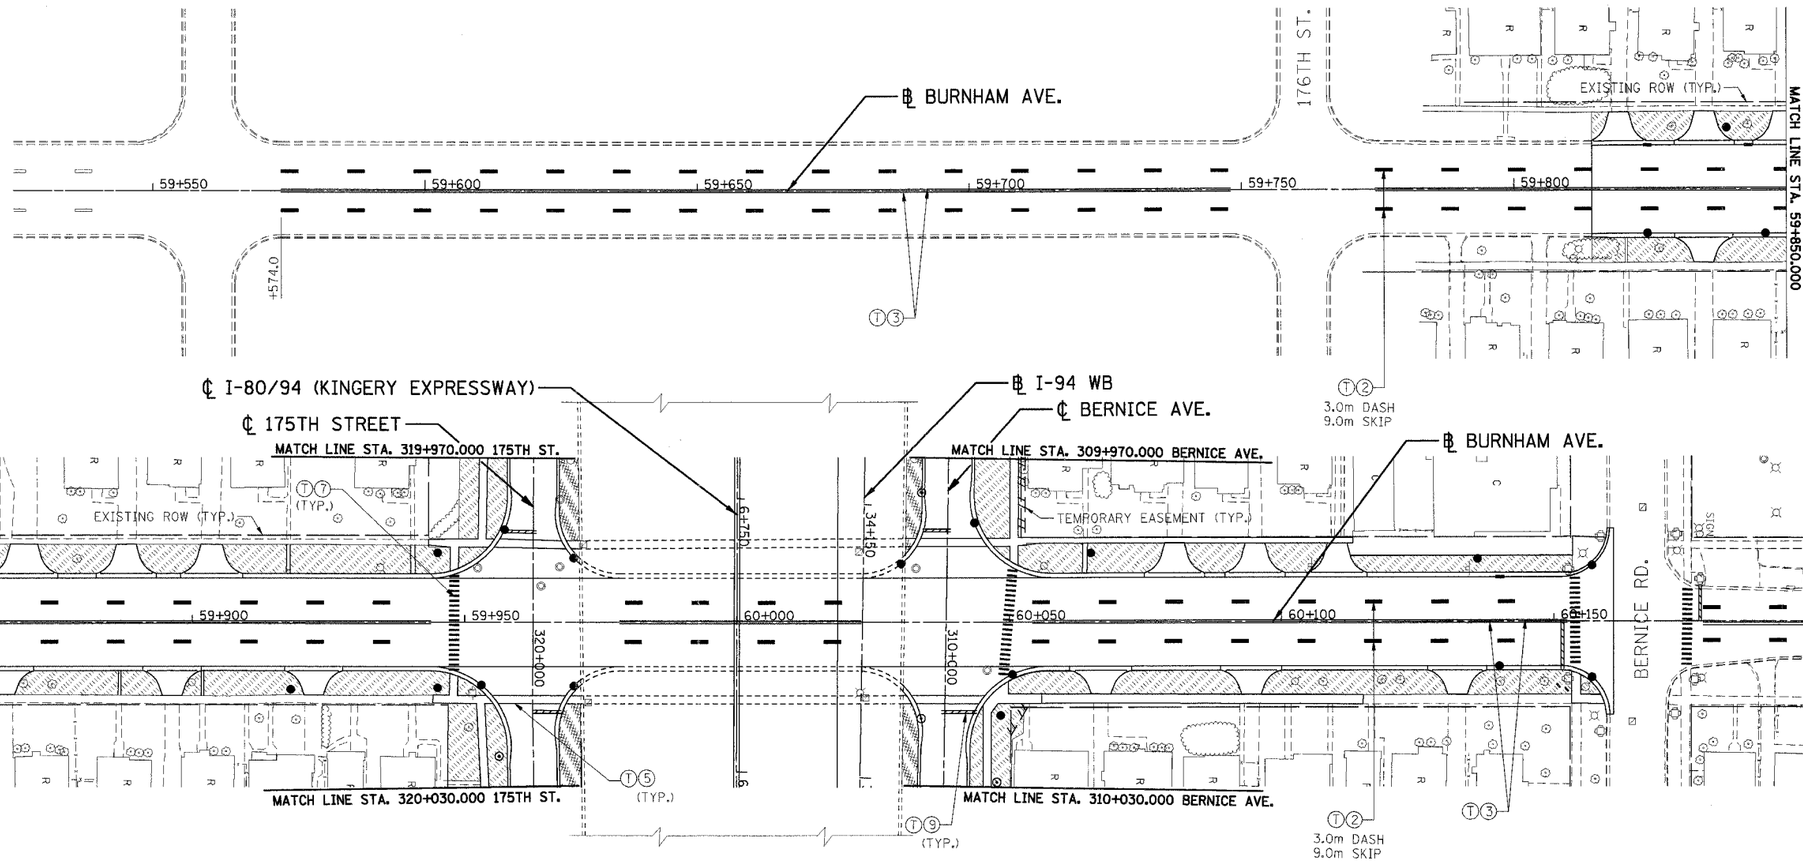

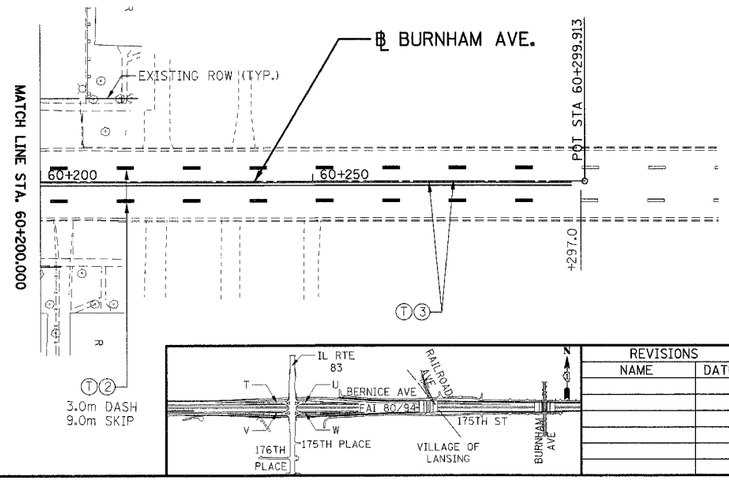

LANDSCAPING LEGEND

- SEEDING CL 2A WITH TOPSOIL FURNISH AND PLACE, 150 mm & EROSION CONTROL BLANKET
- SODDING, SALT TOLERANT WITH TOPSOIL FURNISH AND PLACE, 150 mm
- TREE TRUNK PROTECTION
- SODDING, SALT TOLERANT WITH TOPSOIL FURNISH AND PLACE, 300 mm & COMPOST FURNISH AND PLACE, 100 mm

PAVEMENT MARKING LEGEND

1. PAVEMENT MARKING LETTERS AND SYMBOLS
2. PAVEMENT MARKING LINE 100mm (WHITE)
3. PAVEMENT MARKING LINE 100mm (YELLOW)
4. PAVEMENT MARKING LINE 125mm (WHITE)
5. PAVEMENT MARKING LINE 150mm (WHITE)
6. PAVEMENT MARKING LINE 200mm (WHITE)
7. PAVEMENT MARKING LINE 300mm (WHITE)
8. PAVEMENT MARKING LINE 300mm (YELLOW)
9. PAVEMENT MARKING LINE 600mm (WHITE)
10. RAISED REFLECTIVE PAVEMENT MARKER

E EPOXY COATED
T THERMOPLASTIC
P POLYUREA
M TAPE, TYPE III
PROPOSED PAVT. MARKING
EXISTING PAVT. MARKING

SEE "PAVEMENT ELEVATION AND JOINTING" SHEETS FOR LOCATIONS OF SHLD RUMBLE STRIPS.

REVISIONS	
NAME	DATE

ILLINOIS DEPARTMENT OF TRANSPORTATION
F.A.I. ROUTE 80/94 (KINGERY EXPRESSWAY)
EB & WB INSIDE LANES (MAINLINE) CONSTRUCTION
COOK COUNTY

PAVEMENT MARKING AND LANDSCAPING
BURNHAM AVENUE
STA. 59+574 TO STA. 60+300

SCALE: 1:500 DRAWN BY: MRK
DATE: 9/13/05 CHECKED BY: DDH

TENG
TENG & ASSOCIATES, INC.
ENGINEERS/ARCHITECTS/PLANNERS
CHICAGO, ILLINOIS

..\HRI70022A.DGN, ..\MRI70052A.DGN, ..\MRI70052A.DGN, ..\RRI70022A.DGN, ..\XRI70032A.DGN, ..\PB990012A.DGN, ..\PRI70012A.DGN, ..\MRI70012A.DGN, ..\AB990012A.DGN, ..\ERI70012A.DGN, ..\ERI70012A.DGN, ..\HRI70022A.DGN, ..\HRI70022A.DGN, ..\MRI70012A.DGN, ..\
9-13-2005, 18:26:05 T:\DOCUMENT\193175DN\CIVIL\DGN\PMT40012A.DGN HANSENDD
1 2 3 4 5 6 7 8 9 10 11 12 13 14 15 16 17 18 19 20 21 22 23 24 25 26 27 28 29 30 31 32 33 34 35 36 37 38 39 40 41 42 43 44 45 46 47 48 49 50 51 52 53 54 55 56 57 58 59 60 61 63