F.A.I. RTE.	SECTION	COUNTY	TOTAL SHEETS	SHEET NO.
80/94	*	COOK	631	289
STA.		TO STA.		
FED. ROAD DIST. NO.		ILLINOIS	FED. AID PROJECT	
* (2425 & 2626) R-2		CONTRACT NO. 62111		

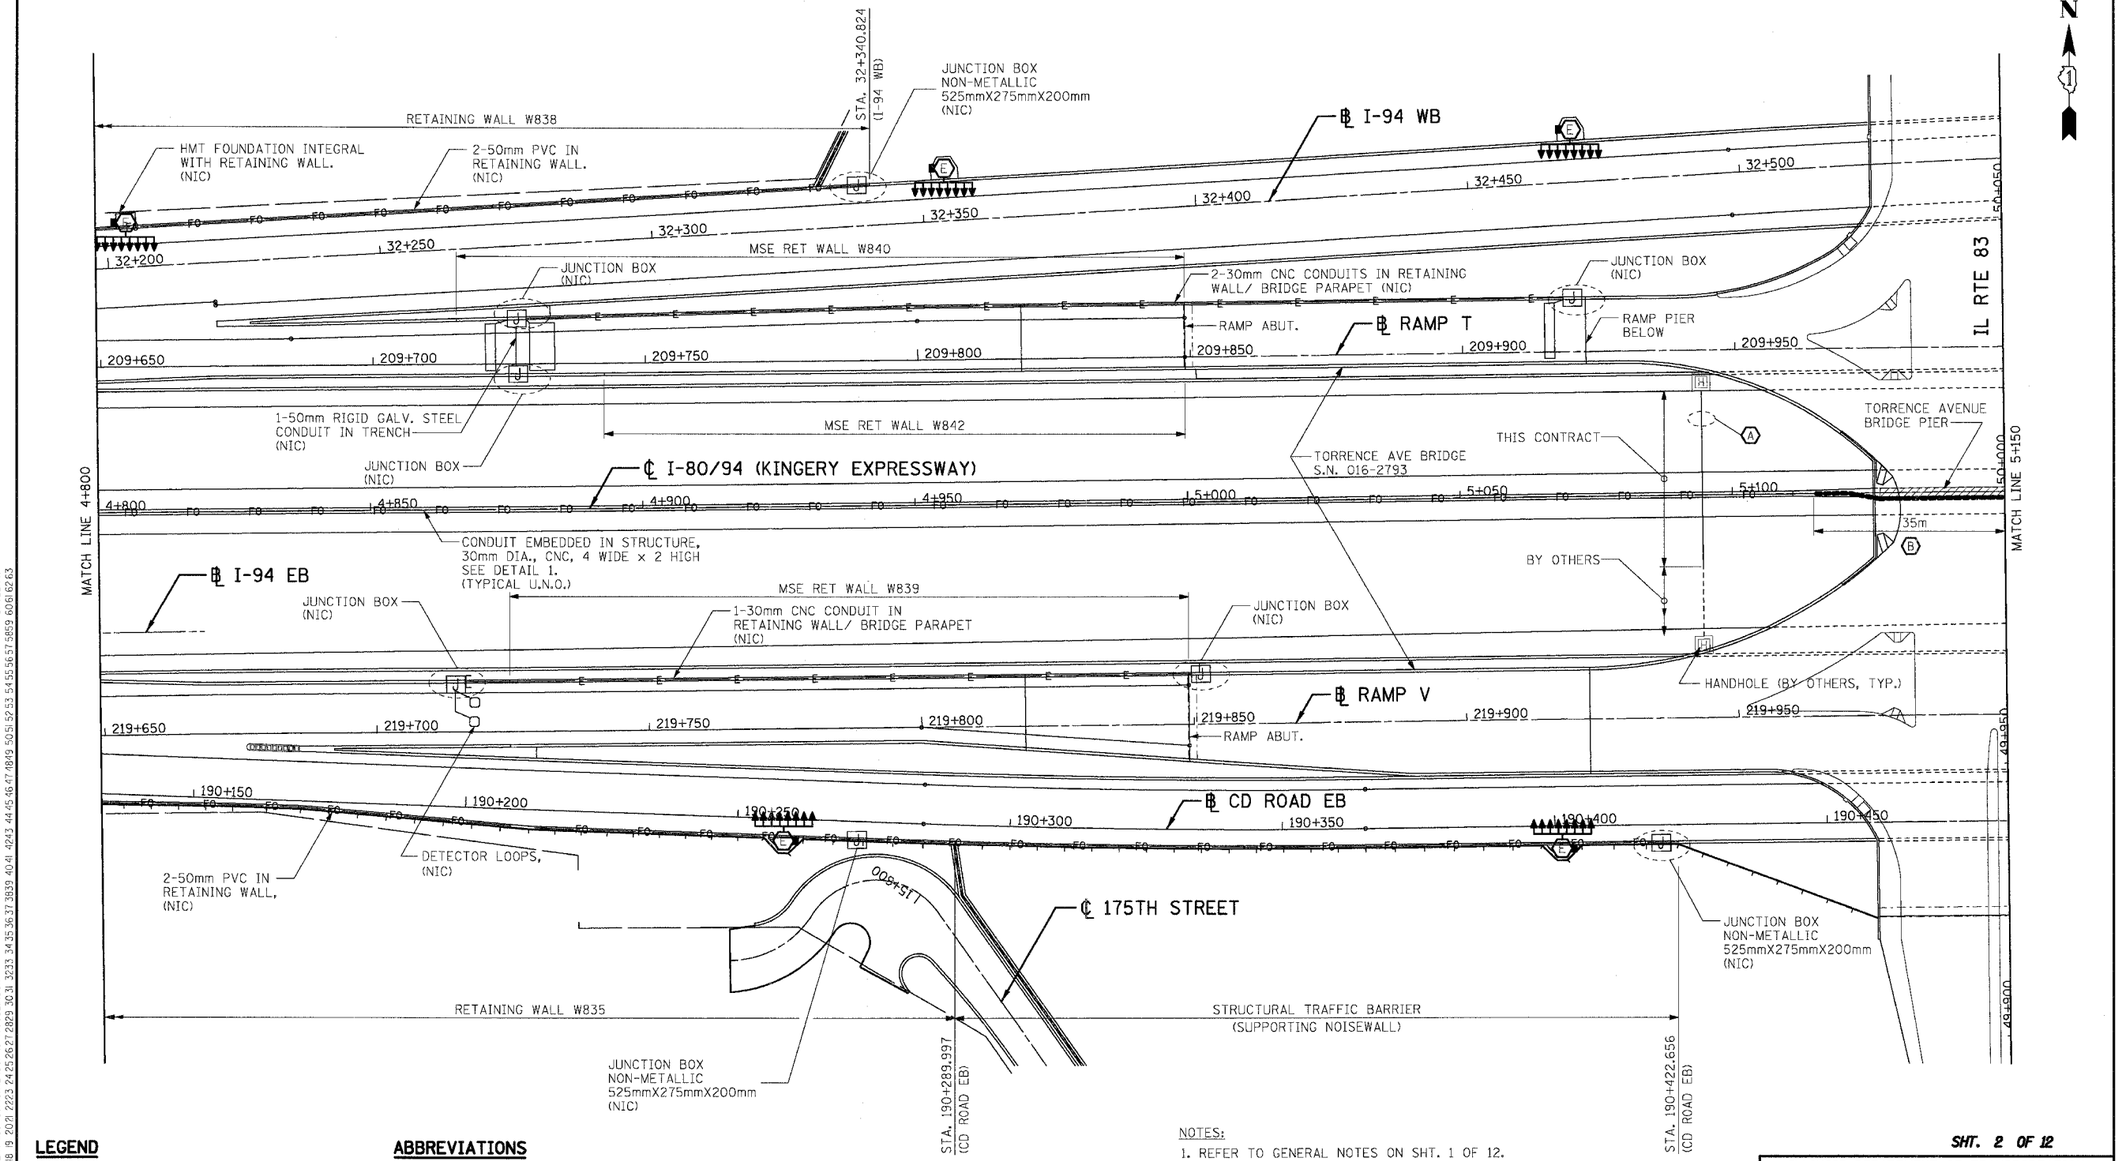

LEGEND

- EXISTING HMT
- PREFORMED DETECTOR LOOP (NIC)
- [J] JUNCTION BOX

ABBREVIATIONS

HMT - HIGH MAST TOWER

CNC - COILABLE NONMETALLIC CONDUIT

PVC - POLYVINYL CHLORIDE

NIC - NOT IN CONTRACT

UNO - UNLESS NOTED OTHERWISE

(A) CONDUIT ENCASED IN REINFORCED CONCRETE, 100mm DIA., PVC, 2 WIDE x 1 HIGH

(B) CONDUIT ENCASED IN REINFORCED CONCRETE, 30mm DIAMETER, CNC, 4 WIDE x 2 HIGH SEE DETAILS ON SHT. 10 OF 12.

NOTES:

1. REFER TO GENERAL NOTES ON SHT. 1 OF 12.
2. SEE SHT. 8 OF 12 FOR DETAILS 1 THRU 4

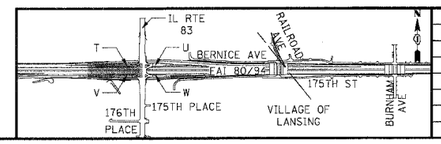

REVISIONS	
NAME	DATE

SHT. 2 OF 12

ILLINOIS DEPARTMENT OF TRANSPORTATION
F.A.I. ROUTE 80/94 (KINGERY EXPRESSWAY)
EB & WB INSIDE LANES (MAINLINE) CONSTRUCTION
COOK COUNTY

ELECTRICAL RACEWAY PLANS
FAI 80/94
STA. 4+800 TO STA. 5+150

SCALE: 1:500 DRAWN BY: JFS
DATE: 8/22/05 CHECKED BY: VCP

TENG & ASSOCIATES, INC.
ENGINEERS/ARCHITECTS/PLANNERS
CHICAGO, ILLINOIS

..\VHR170022A.DGN, ..\VHR170022A.DGN, ..\VH990032A.DGN, ..\VH990032A.DGN, ..\VR220001F.LABELS.DGN, ..\LR170062A.DGN, ..\PB990012A.DGN, ..\SVTR022A.DGN, ..\VR220001F.DGN, ..\VR220001F.DGN, ..\VHR170022A.DGN, ..\PH990012A.DGN, ..\VH990032A.DGN, ..\VR220001F.LABELS.DGN, ..\LR170062A.DGN, ..\PB990012A.DGN, ..\SVTR022A.DGN, ..\VR220001F.DGN, ..\VR220001F.DGN
8-18-2005, dab800 T:\DOCUMENT\193750\CIVIL\DGN\SWT00032A.DGN BAJZEKK.J