F.A.I. RTE.	SECTION	COUNTY	TOTAL SHEETS	SHEET NO.
80/94	*	COOK	631	342
STA.		TO STA.		
FED. ROAD DIST. NO.		ILLINOIS	FED. AID PROJECT	

* (2425 & 2626) R-2 CONTRACT NO. 62111

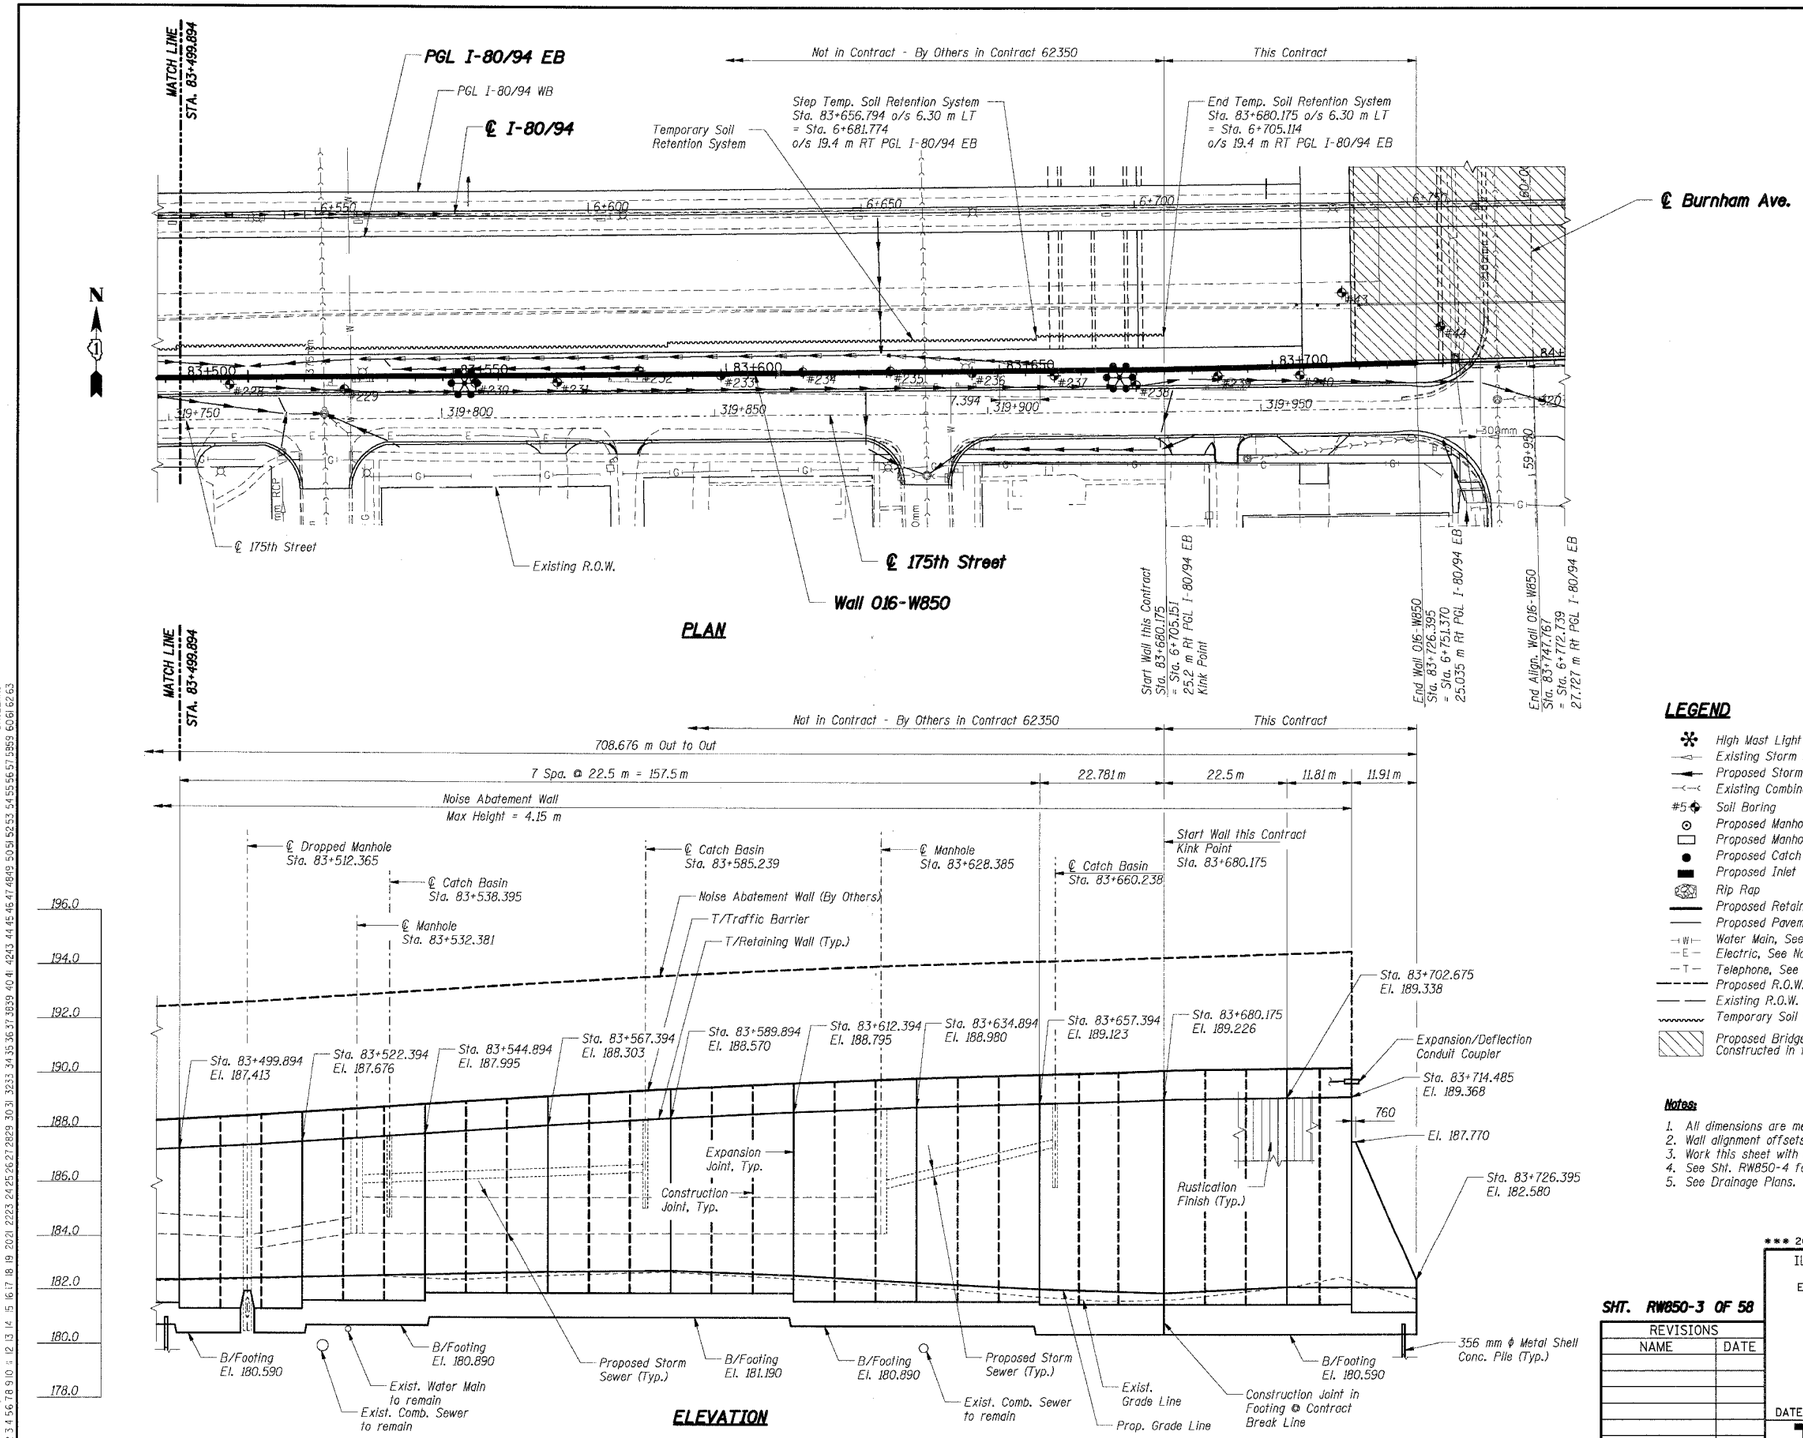

LEGEND

- High Mast Light Tower, (By Others, Contract No. 62664)
- Existing Storm Sewer
- Proposed Storm Sewer
- Existing Combined Sewer, See Note 5
- #5 Soil Boring
- Proposed Manhole
- Proposed Manhole
- Proposed Catch Basin
- Proposed Inlet
- Rip Rap
- Proposed Retaining Wall
- Proposed Pavement
- W Water Main, See Note 5
- E Electric, See Note 5
- T Telephone, See Note 5
- Proposed R.O.W.
- Existing R.O.W.
- Temporary Soil Retention System
- Proposed Bridge Structure S.N. 016-2791 Constructed in this Contract.

Notes:

1. All dimensions are measured along front face of retaining wall.
2. Wall alignment offsets are referenced to front face of wall
3. Work this sheet with RW850-1 and RW850-2.
4. See Sht. RW850-4 for Index of Sheets.
5. See Drainage Plans.

*** 2001-167R, (2425 & 2626) R-1 AND (2425 & 2626) R-2

SHT. RW850-3 OF 58

REVISIONS	
NAME	DATE

ILLINOIS DEPARTMENT OF TRANSPORTATION
F.A.I. ROUTE 80/94 (KINGERY EXPRESSWAY)
EB & WB INSIDE LANES (MAINLINE) CONSTRUCTION
RETAINING WALL - STRUCTURE NO. 016-W850
SECTIONS ***
COOK COUNTY

GENERAL PLAN & ELEVATION III

DATE: 7/18/2005 DRAWN BY: CHECKED BY: MJK

TENG & ASSOCIATES, INC.
ENGINEERS/ARCHITECTS/PLANNERS
CHICAGO, ILLINOIS

..\R99R002A.DGN, ..\DP99R02A.DGN, ..\R99R002A.DGN, ..\DR99R02A.DGN, ..\DR99R062A.DGN, ..\R99R022A.DGN, ..\MS99R02A.DGN, ..\PR99R02A.DGN, ..\R99R002A.DGN, ..\R99R002A.DGN, ..\R99R002