F.A.I. RTE.	SECTION	COUNTY	TOTAL SHEETS	SHEET NO.
80/94	*	COOK	631	447
STA.		TO STA.		
FED. ROAD DIST. NO.		ILLINOIS	FED. AID PROJECT	
* (2425 & 2626) R-2			CONTRACT NO. 62111	

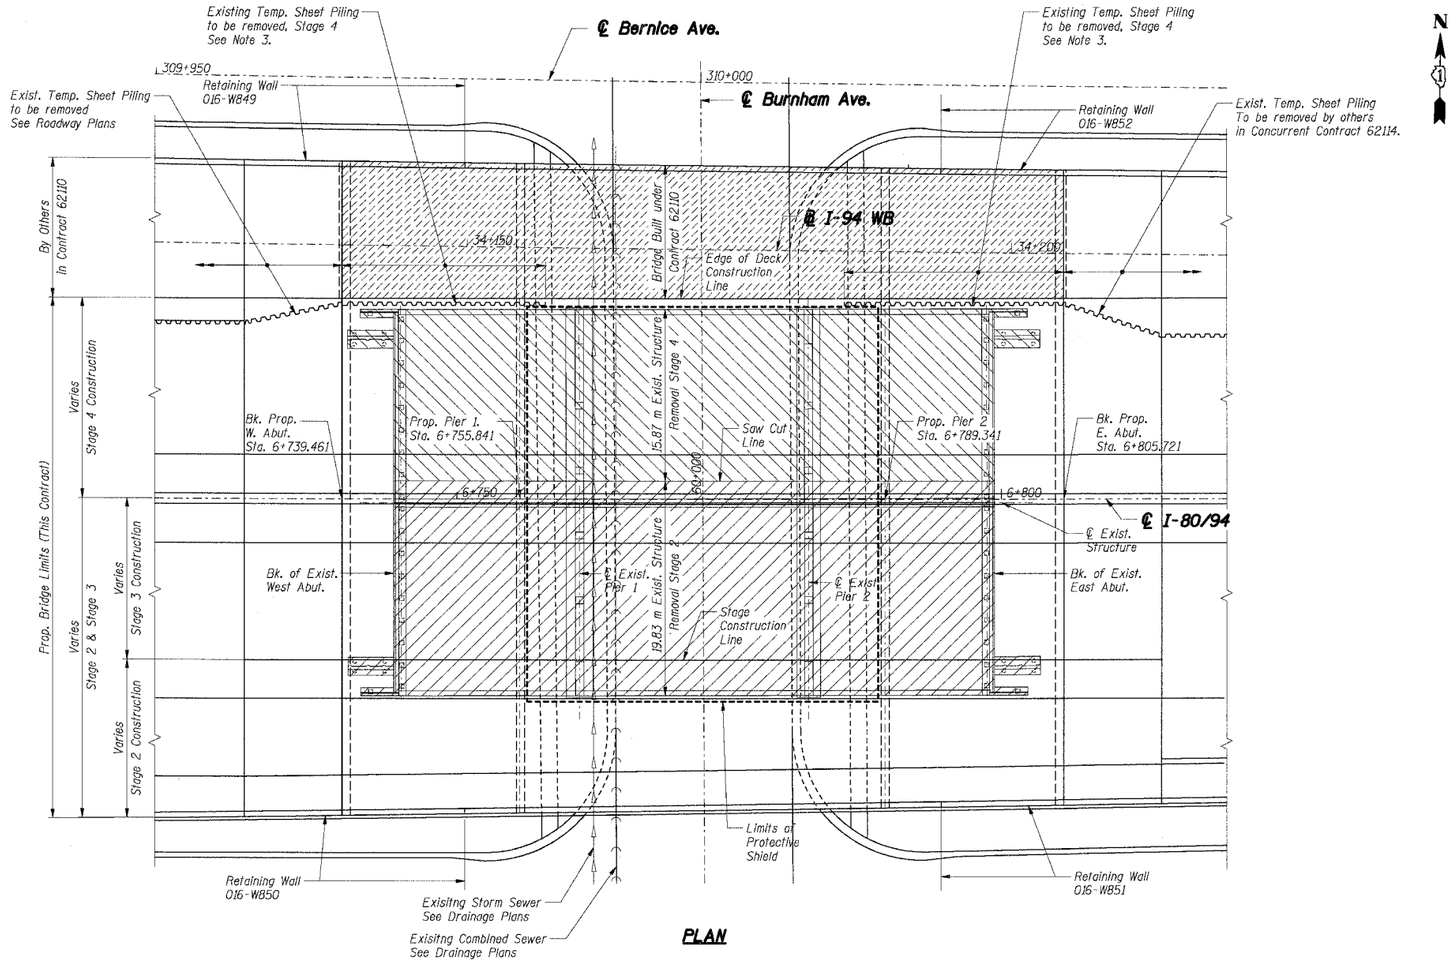

PLAN

LEGEND

- Existing Structure to be Removed, Stage 2
- Existing Structure to be Removed, Stage 4
- Bridge Structure Constructed by Others under Contract 62110

Notes:

1. All dimensions are in millimeters (mm) except as noted.
2. Work this sheet with Sht BS-6.
3. Temporary Sheet Piling was constructed by others in previous Contract 62110.
4. See Sht. BS-4 for Bridge Construction Staging and M.O.T. Staging correlation.

SHT. BS-5 OF 60

REVISIONS	
NAME	DATE

ILLINOIS DEPARTMENT OF TRANSPORTATION
F.A.I. ROUTE 80/94 (KINGERY EXPRESSWAY)
EB & WB INSIDE LANES (MAINLINE) CONSTRUCTION
I-80/94 OVER BURNHAM AVENUE
STRUCTURE NO. 016-2791 STA. 6+772.591
SECTION 1977-121-R
COOK COUNTY

EXISTING STRUCTURE REMOVAL PLAN

DATE: 7/18/2005
DRAWN BY: LG
CHECKED BY: MJK

TENG
TENG & ASSOCIATES, INC.
ENGINEERS/ARCHITECTS/PLANNERS
CHICAGO, ILLINOIS

\SL13502A.DGN, ..\PR17006A.DGN, ..\AB9502A.DGN, ..\RE99R02A.DGN, ..\RE99R02A.DGN, ..\RS1TR2A.DGN, ..\PR13502A.DGN, ..\MF99N022A.DGN, ..\ES99R02A.DGN, ..\SL99R02A.DGN,
"4-2-2005, RC26625 ENGINEER'S INITIALS\STRUCT\SDN\RM\76024.DGN
1 2 