F.A.I. RTE.	SECTION	COUNTY	TOTAL SHEETS	SHEET NO.
80/94	*	COOK	631	459
STA.		TO STA.		
FED. ROAD DIST. NO.		ILLINOIS	FED. AID PROJECT	

* (2425 & 2626) R-2 CONTRACT NO. 62111

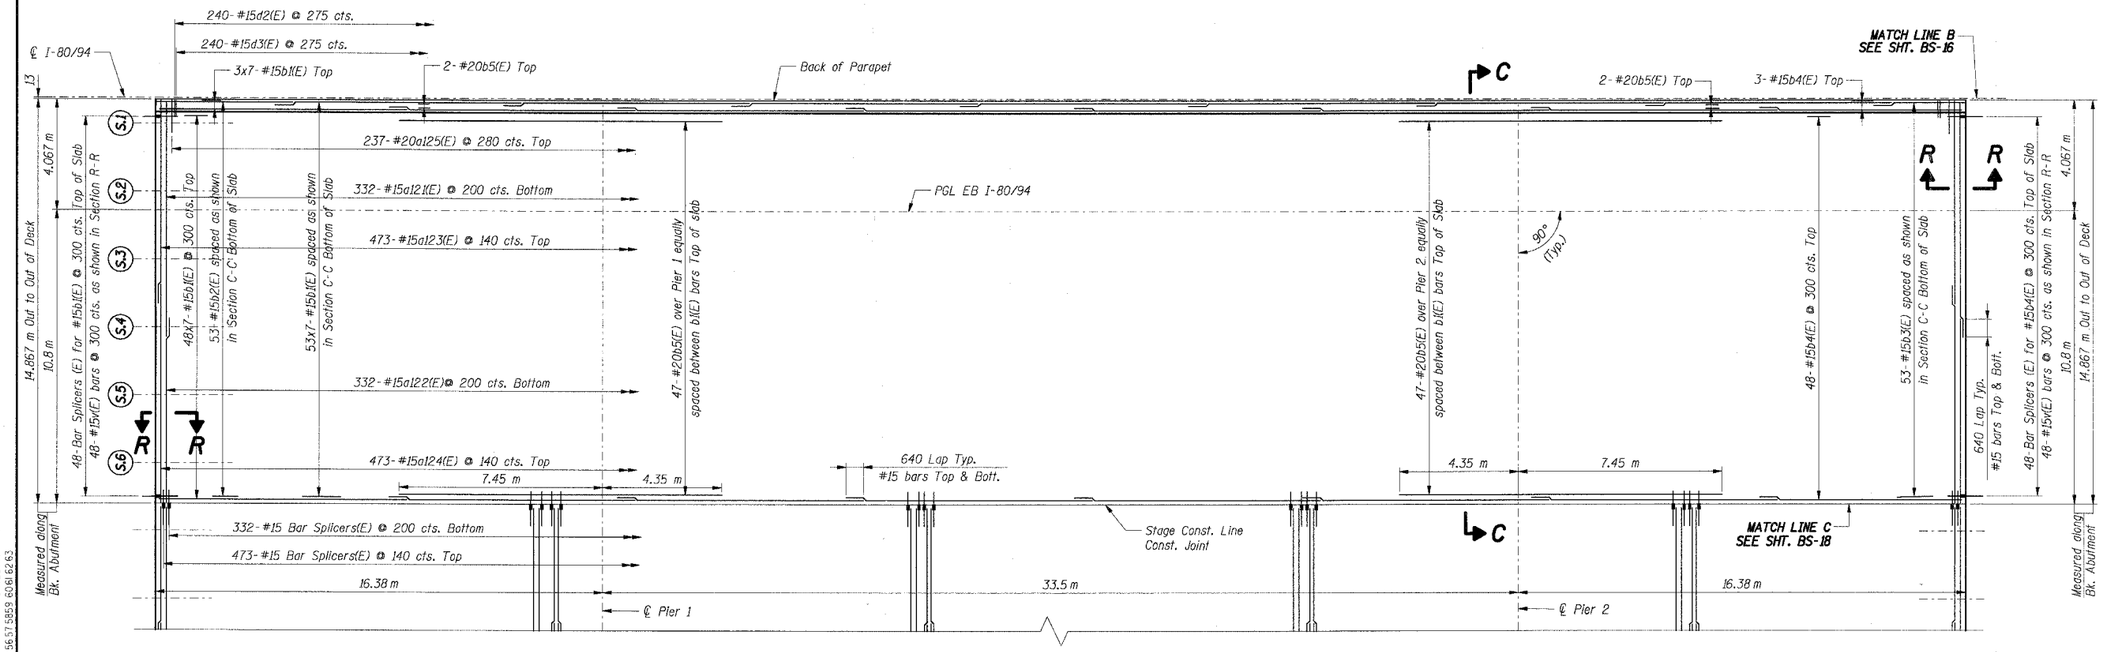

PLAN-III

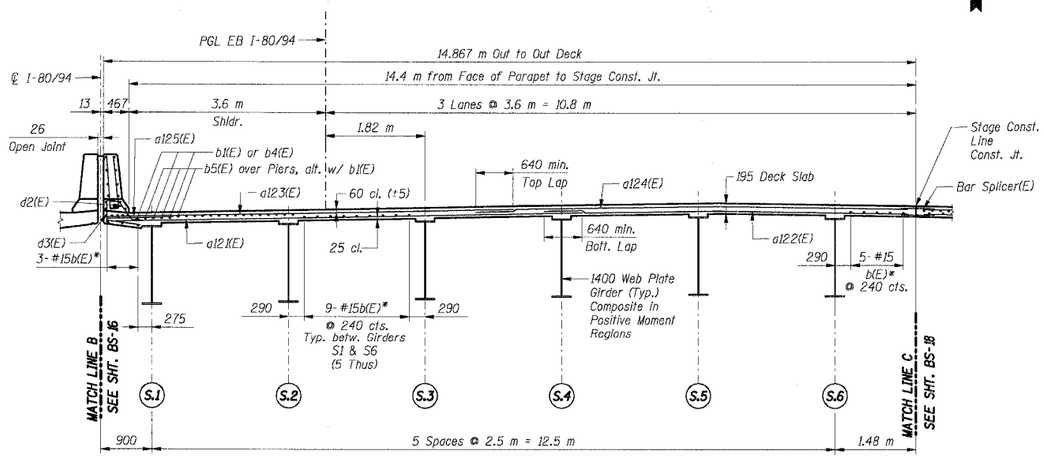

SECTION C-C

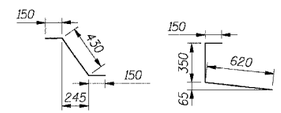

Bar d2(E)

Bar d3(E)

*b1(E), b2(E) or b3(E) bars. See Plan for location of bars.

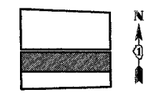

KEY PLAN

Notes:

1. All dimensions are in millimeters (mm) except as noted.
2. Reinforcement bars designated (E) shall be epoxy coated.
3. Bars indicated thus 74x10- #15 etc. indicates 74 lines of bars with 10 lengths per line
4. For Parapet Elevation, see Sht. BS-27.
5. For Reinforcement Bar List & Bill of Material, see Sht. BS-23.
6. Work this Sheet with Shts. BS-16, BS-18 thru BS-23.
7. I.F. Denotes Inside Face
   O.F. Denotes Outside Face.
8. All edges shall have a 20 mm chamfer unless noted otherwise.
9. For Section R-R, see Sht. BS-21.

SHT. BS-17 OF 60

REVISIONS	
NAME	DATE

ILLINOIS DEPARTMENT OF TRANSPORTATION
F.A.I. ROUTE 80/94 (KINGERY EXPRESSWAY)
EB & WB INSIDE LANES (MAINLINE) CONSTRUCTION
I-80/94 OVER BURNHAM AVENUE
STRUCTURE NO. 016-2791 STA. 6+772.591
SECTION 1977-121-R
COOK COUNTY

DECK PLAN
DECK CROSS SECTION - III

DATE: 7/18/2005

DRAWN BY: LAR
CHECKED BY: MJK

TENG

TENG & ASSOCIATES, INC.
ENGINEERS/ARCHITECTS/PLANNERS
CHICAGO, ILLINOIS

\\SU99R02A.DGN, \\SU99R02A.DGN, \\SU99R02A.DGN, \\AB99R02A.DGN, \\AB99R02A.DGN, \\SU99R02A.DGN
7-12-2005, RC26236 T:\DOCUMENTS\93750\STRUCTURE\SUBTASK72A.DGN