F.A.I. RTE.	SECTION	COUNTY	TOTAL SHEETS	SHEET NO.
80/94	*	COOK	631	471
STA.		TO STA.		
FED. ROAD DIST. NO.		ILLINOIS	FED. AID PROJECT	

* (2425 & 2626) R-2 CONTRACT NO. 62111

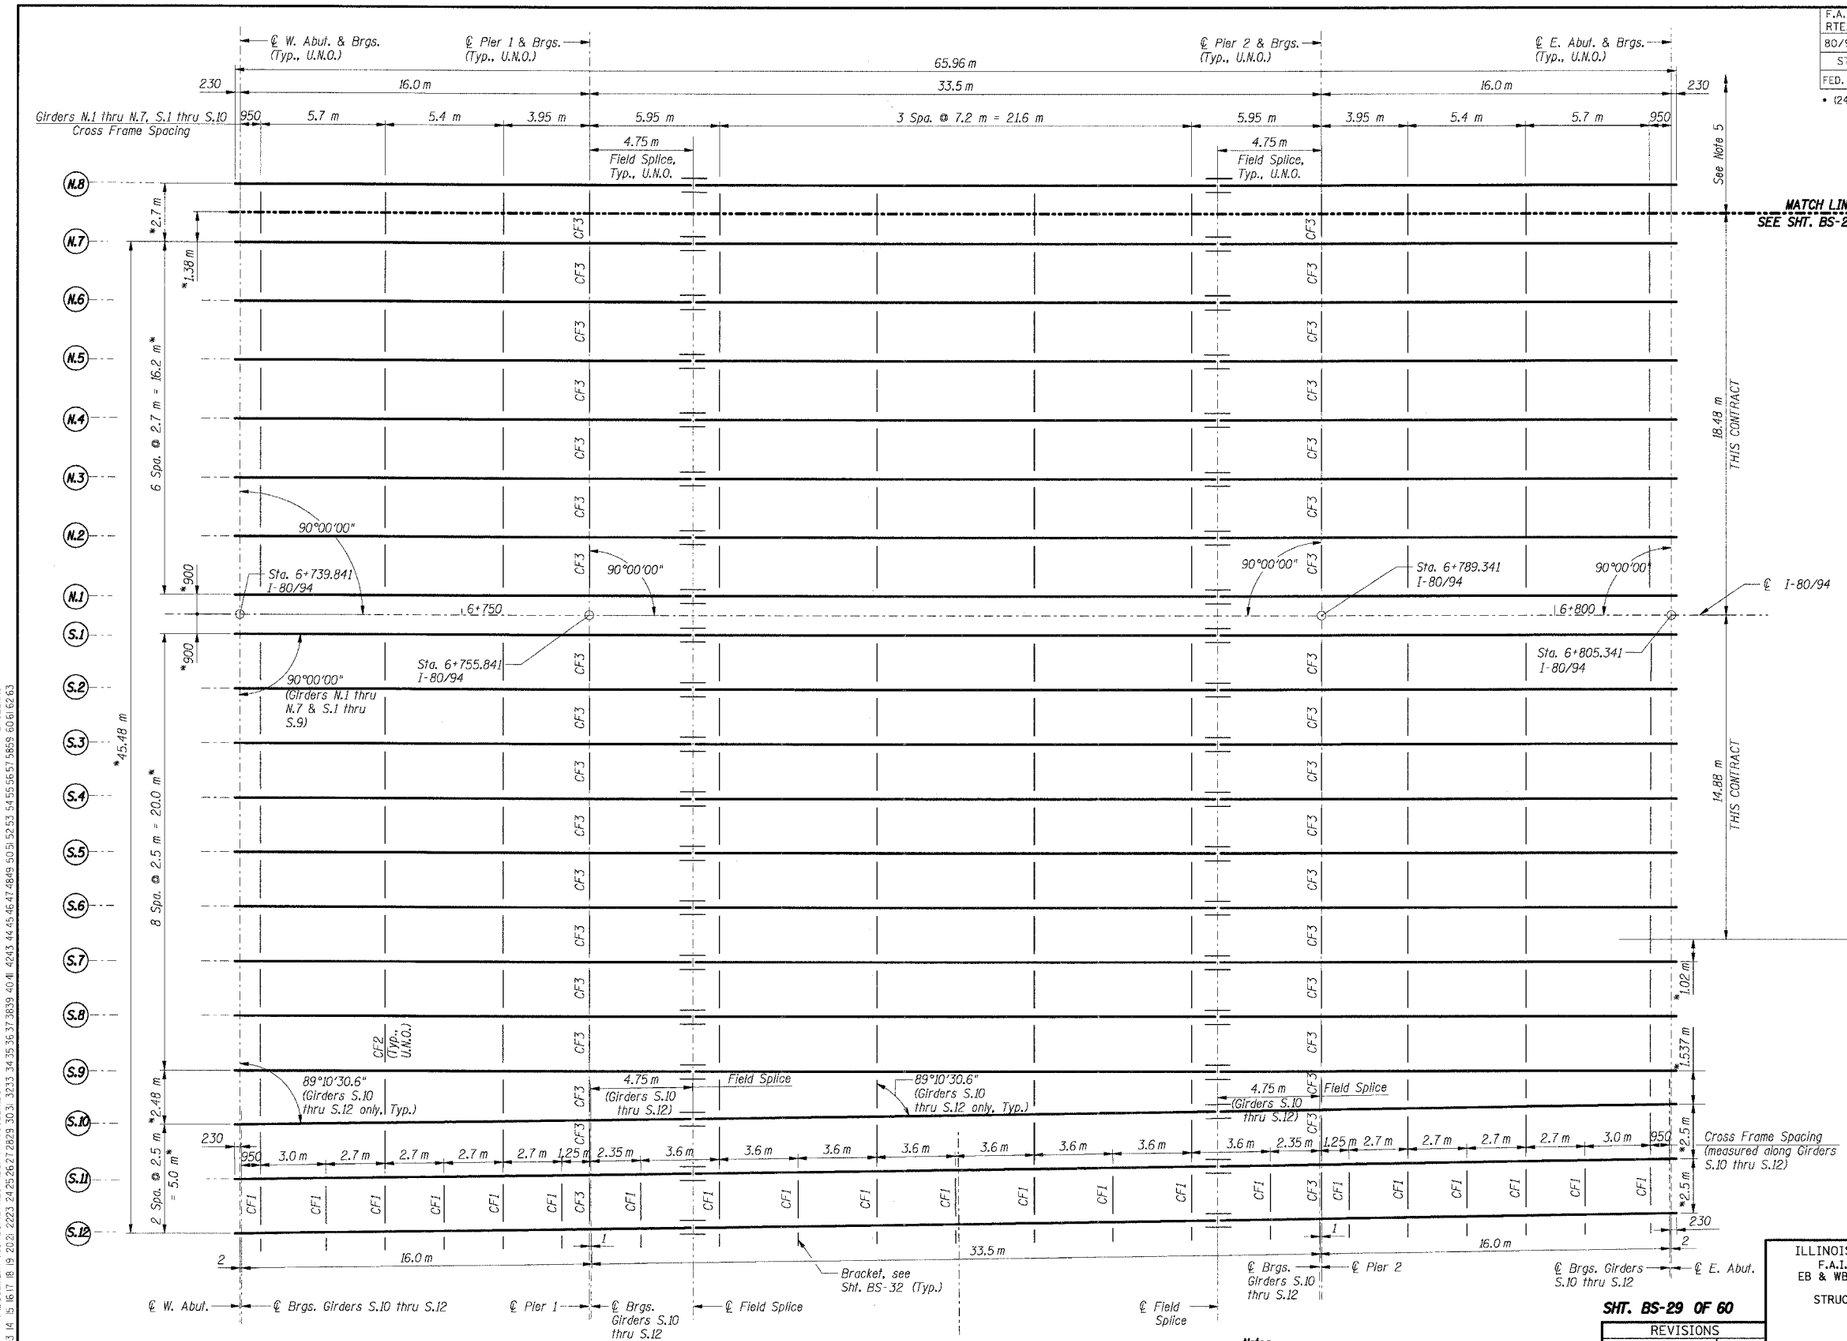

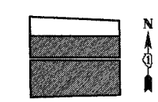

KEY PLAN

FRAMING PLAN - II

* Denotes measured along ℄ Brgs. perpendicular to ℄ I-80/94

Notes:

1. All dimensions are in millimeters (mm) except as noted.
2. For Girder Elevations See Sht. BS-30.
3. For Cross Frame and Bracket Details See Sht. BS-32.
4. For Field Splice Details See Sht. BS-33.
5. Girders N.8 thru N.12 are existing girders erected by others under Contract 62110.

SHT. BS-29 OF 60

REVISIONS	
NAME	DATE

ILLINOIS DEPARTMENT OF TRANSPORTATION
F.A.I. ROUTE 80/94 (KINGERY EXPRESSWAY)
EB & WB INSIDE LANES (MAINLINE) CONSTRUCTION
I-80/94 OVER BURNHAM AVENUE
STRUCTURE NO. 016-2791 STA. 6+772.591
SECTION 1977-121-R
COOK COUNTY

STEEL FRAMING PLAN - II

DATE: 7/18/2005 DRAWN BY: NK CHECKED BY: TCU

TENG & ASSOCIATES, INC.
ENGINEERS/ARCHITECTS/PLANNERS
CHICAGO, ILLINOIS

..\FP99WI02A.DGN,..\FP99RI02A.DGN,..\HB99I02A.DGN,..\HB99O02A.DGN
7-12-2005,10:26:46 T:\DOCUMENTS\93750\STRUCTURE\DGN\FP1593A.DGN
3AJZEKKJ
1 2 