F.A.I. RTE.	SECTION	COUNTY	TOTAL SHEETS	SHEET NO.
83	*	COOK	631	523
STA.		TO STA.		
FED. ROAD DIST. NO.		ILLINOIS	FED. AID PROJECT	
* (2425 & 2626) R-2			CONTRACT NO. 62111	

LEGEND

- EXISTING PAVEMENT
- TEMPORARY PAVEMENT
- POROUS GRANULAR EMBANKMENT

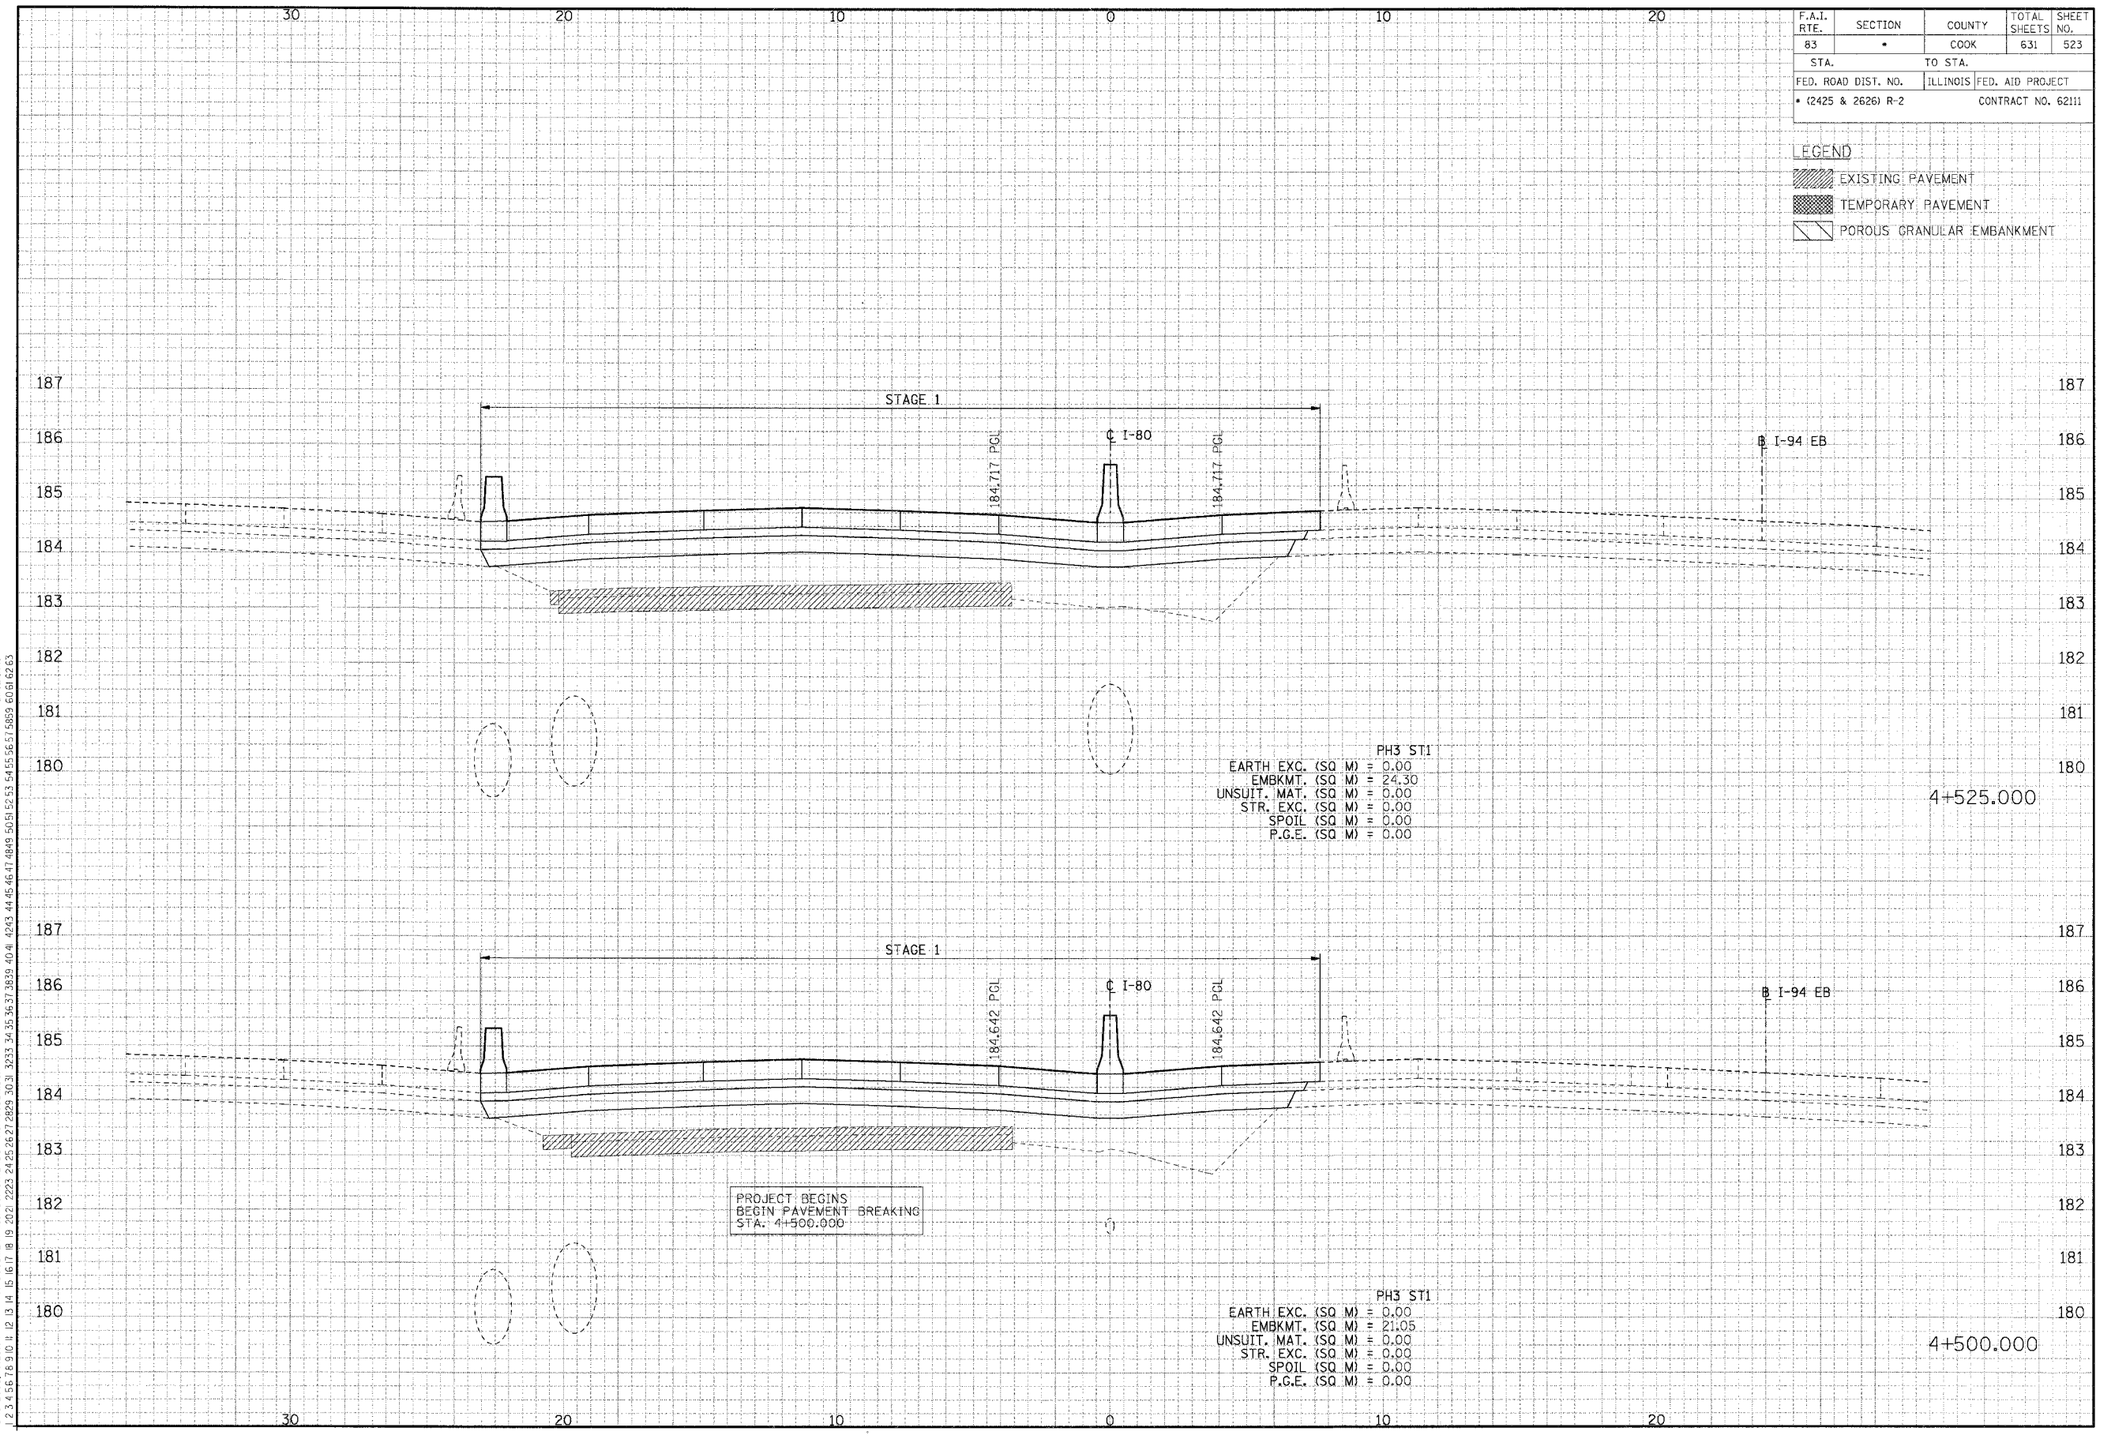

CROSS-SECTIONS FOR I-80/94

..\XR99001A.DGN, ..\XP17002A.DGN, ..\XR17002A.DGN, ..\XP17002A.DGN, ..\XW1T0032A.DGN, ..\XW1T0032A.DGN, ..\SL99R002A.DGN, ..\UG99R002A.DGN, ..\YR17022A.DGN
8-18-2005, 10:28:04 I:\DOCUMENT\RDTDGN\CIVIL\DGN\XS170032A.DGN ..\DR30032A.DGN, ..\DR30022A.DGN, ..\PR30002A.DGN, ..\PR99007A.DGN, ..\PR30022A.DGN, ..\VR17002A.DGN, ..\VR30022A.DGN, ..\VR17002A.DGN, ..\XP17032A.DGN, ..\VW30002A.DGN, ..\VR17032A.DGN, ..\UG99R002A.DGN, ..\SL99R002A.DGN, ..\XW1T0032A.DGN, ..\XW1T0032A.DGN, ..\XP17002A.DGN, ..\XR99001A.DGN