F.A.I. RTE.	SECTION	COUNTY	TOTAL SHEETS	SHEET NO.
83	*	COOK	631	533
STA.		TO STA.		
FED. ROAD DIST. NO.		ILLINOIS	FED. AID PROJECT	
* (2425 & 2626) R-2			CONTRACT NO. 62111	

LEGEND

- EXISTING PAVEMENT
- TEMPORARY PAVEMENT
- POROUS GRANULAR EMBANKMENT

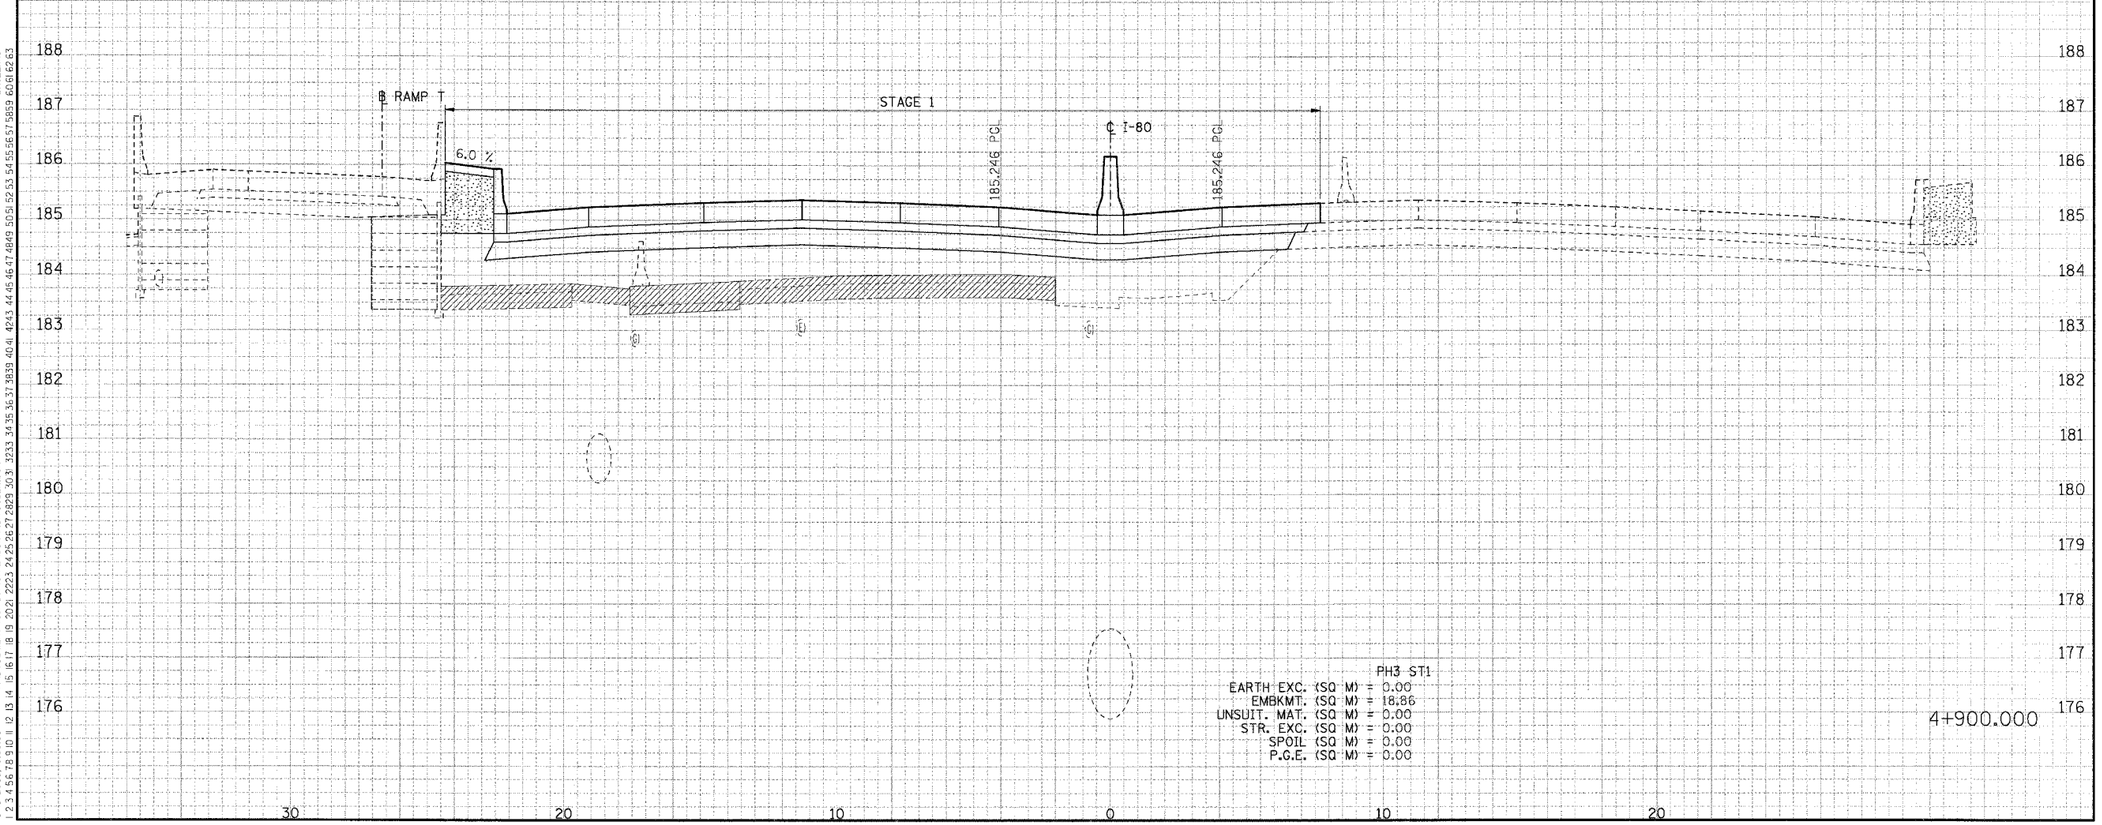

PH3 ST1
EARTH EXC. (SQ M) = 0.00
EMBKMT. (SQ M) = 18.86
UNSUIT. MAT. (SQ M) = 0.00
STR. EXC. (SQ M) = 0.00
SPOIL (SQ M) = 0.00
P.G.E. (SQ M) = 0.00

4+900.000

CROSS-SECTIONS FOR I-80/94

NO.	NOTE BOOK	AREAS CHECKED	BY	DATE

FINAL SURVEY
SURVEYED
PLOTTED
TRANSFER
AREAS

NO.	NOTE BOOK	AREAS CHECKED	BY	DATE

ORIGINAL SURVEY
SURVEYED
PLOTTED
TRANSFER
AREAS

..\XR99002A.DGN, ..\XP170012A.DGN, ..\XR130032A.DGN, ..\XW170032A.DGN, ..\SL99R02A.DGN, ..\NG99R02A.DGN, ..\TR17022A.DGN
8-8-2005, 02:58:09 F:\DOCUMENT\93750\CIVIL\DGN\XS170032A.DGN BAIZEKKJ
1 2 
..\XR99002A.DGN, ..\XP170012A.DGN, ..\XR170012A.DGN, ..\XP170032A.DGN, ..\XW130032A.DGN, ..\XW170022A.DGN, ..\XR130032A.DGN, ..\XP990002A.DGN, ..\XP430002A.DGN, ..\XR130032A.DGN