F.A.I. RTE.	SECTION	COUNTY	TOTAL SHEETS	SHEET NO.
83	*	COOK	631	534
STA.		TO STA.		
FED. ROAD DIST. NO.		ILLINOIS	FED. AID PROJECT	
* (2425 & 2626) R-2		CONTRACT NO. 62111		

LEGEND

EXISTING PAVEMENT

TEMPORARY PAVEMENT

POROUS GRANULAR EMBANKMENT

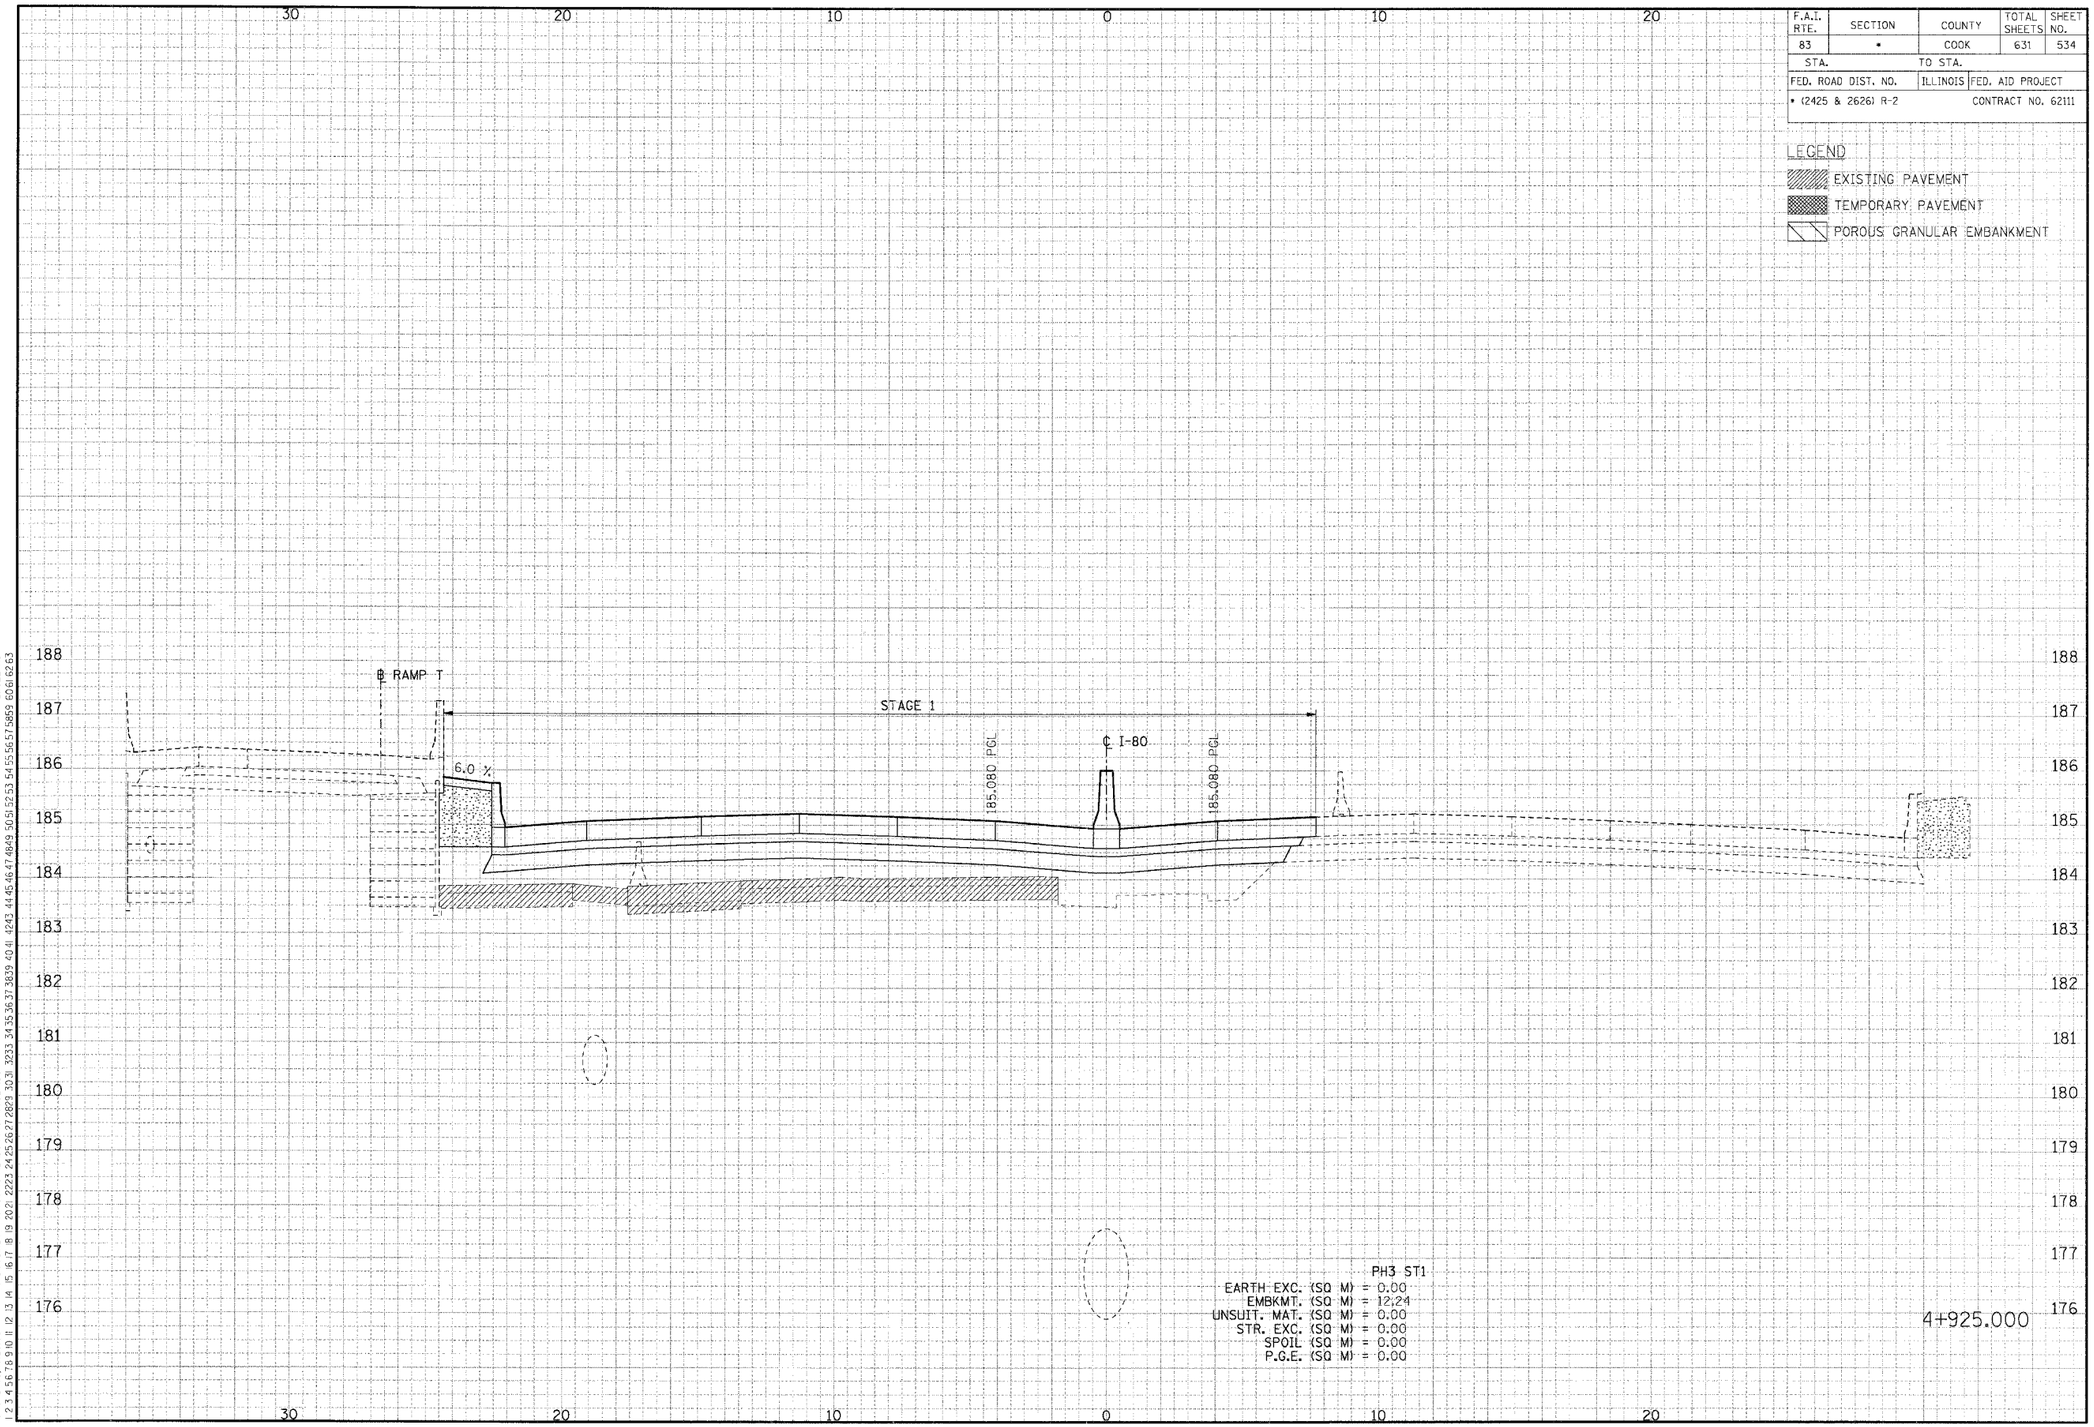

PH3 ST1
EARTH EXC. (SQ M) = 0.00
EMBKMT. (SQ M) = 12,24
UNSUIT. MAT. (SQ M) = 0.00
STR. EXC. (SQ M) = 0.00
SPOIL (SQ M) = 0.00
P.G.E. (SQ M) = 0.00

CROSS-SECTIONS FOR I-80/94

FINAL SURVEY	SURVEYED	BY	DATE
NOTE BOOK	PLOTTED		
	TEMPLATE		
	AREAS		
NO.	AREAS CHECKED		

..\DR93002A.DGN, ..\DR93002A.DGN, ..\VR77002A.DGN, ..\VR77002A.DGN, ..\SL99R012A.DGN, ..\G99R002A.DGN, ..\TR177022A.DGN

ORIGINAL SURVEY	SURVEYED	BY	DATE
NOTE BOOK	PLOTTED		
	TEMPLATE		
	AREAS		
NO.	AREAS CHECKED		

..\XR93002A.DGN, ..\XR93002A.DGN, ..\XR93002A.DGN,