F.A.I. RTE.	SECTION	COUNTY	TOTAL SHEETS	SHEET NO.
83	*	COOK	631	536
STA.		TO STA.		
FED. ROAD DIST. NO.		ILLINOIS	FED. AID PROJECT	
* (2425 & 2626) R-2			CONTRACT NO. 62111	

LEGEND

EXISTING PAVEMENT

TEMPORARY PAVEMENT

POROUS GRANULAR EMBANKMENT

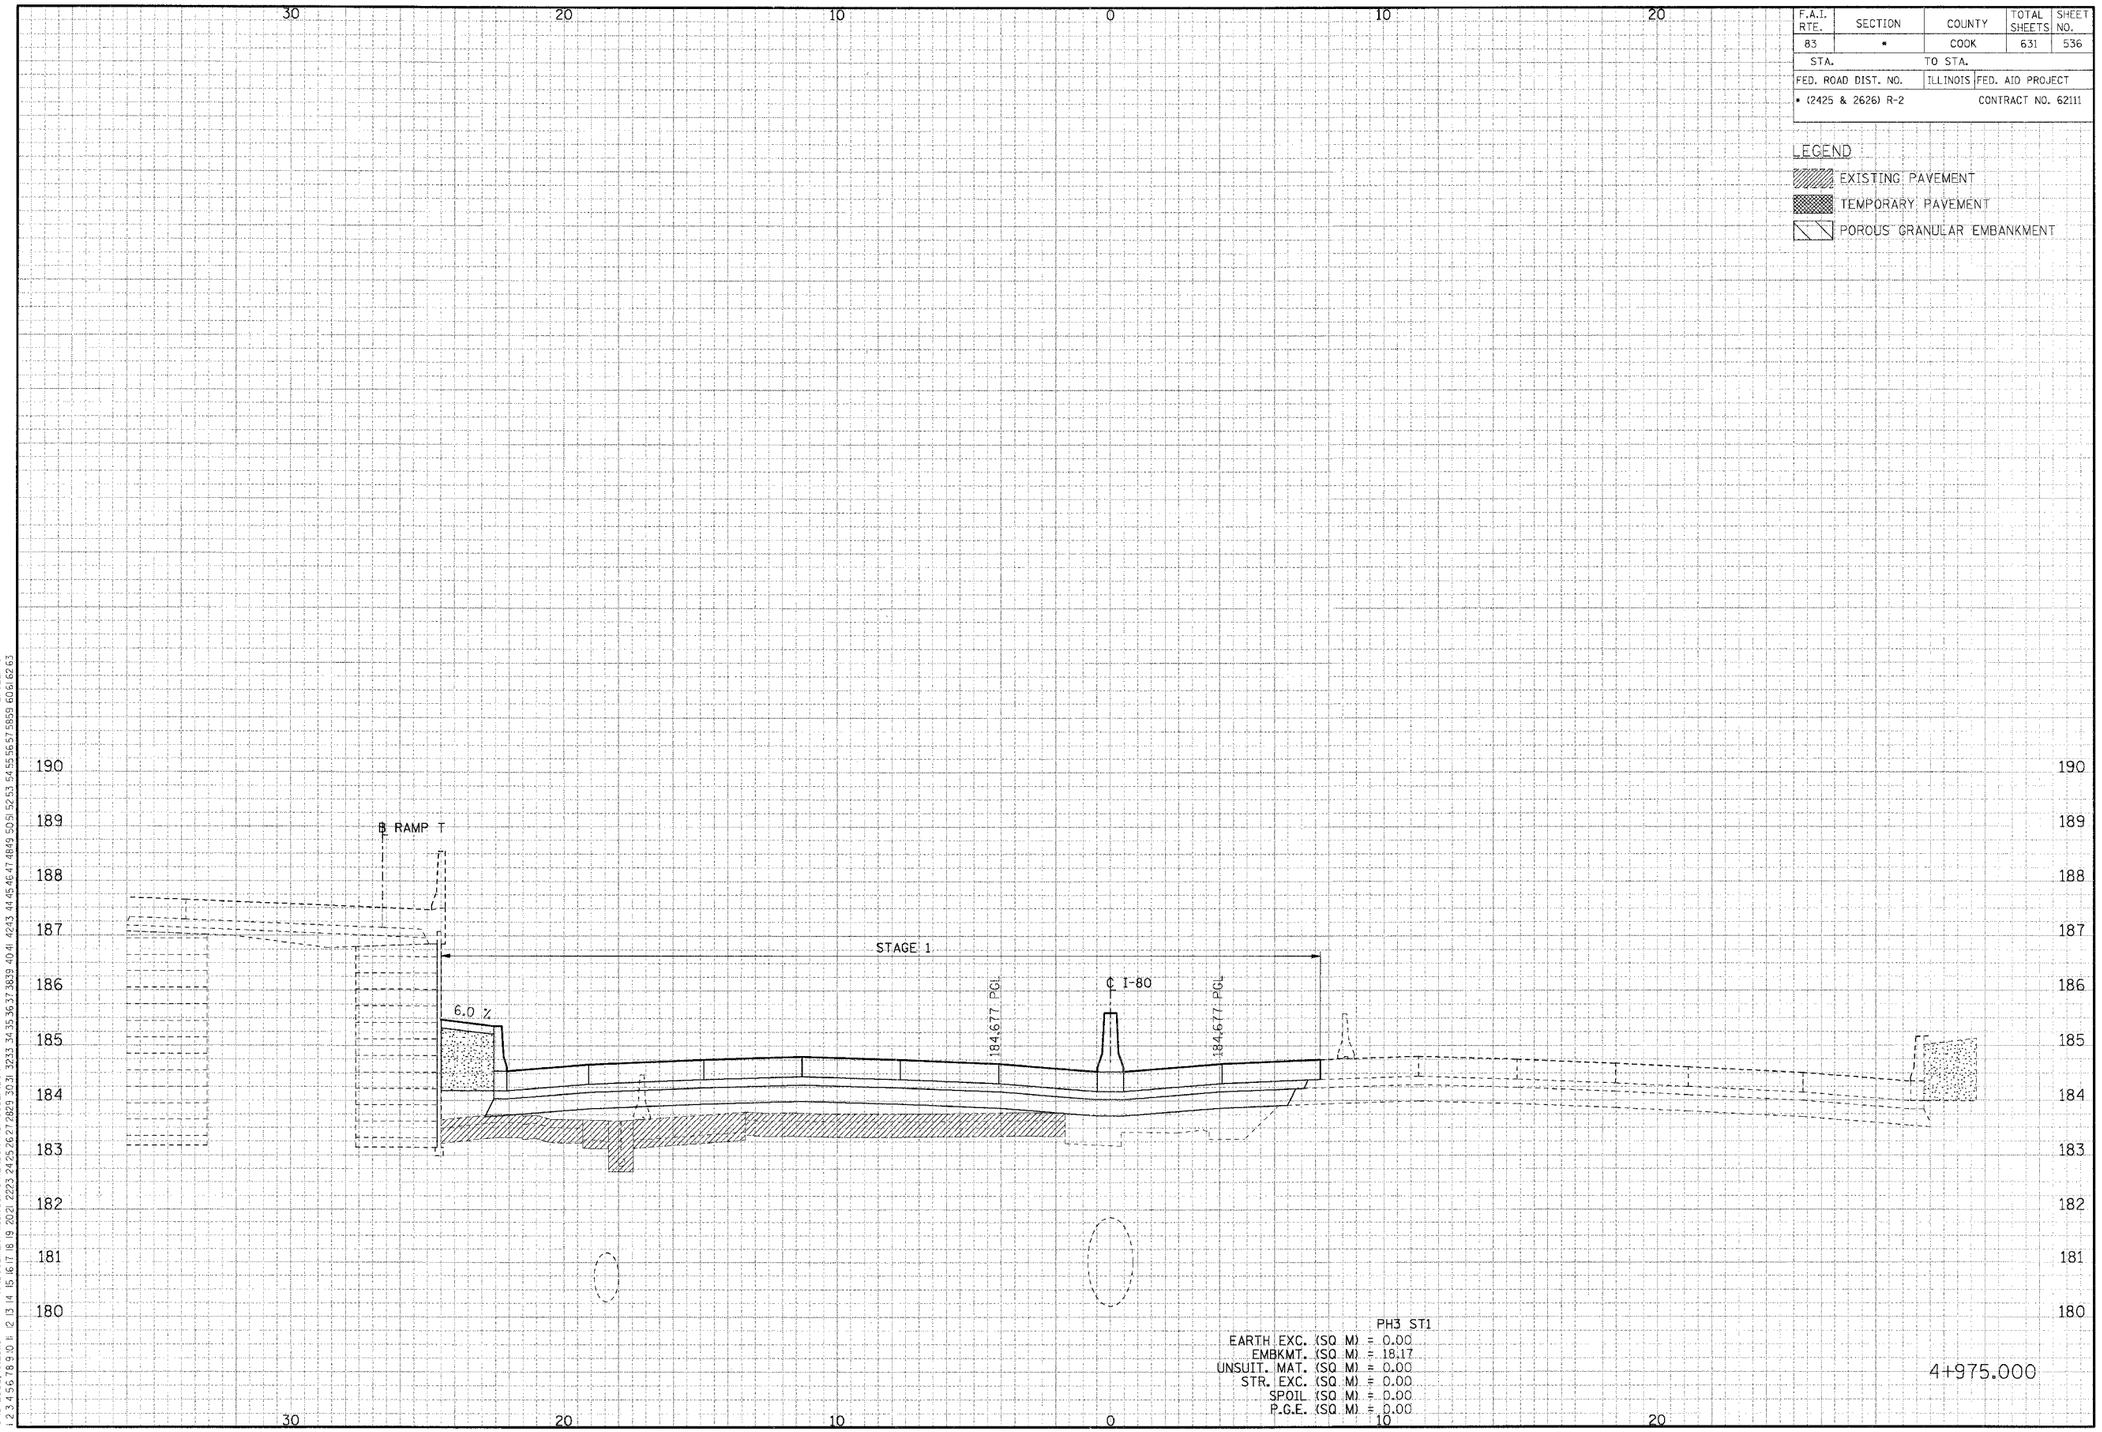

CROSS-SECTIONS FOR I-80/94

FINAL SURVEY		BY	DATE
NOTE BOOK NO.	SURVEYED		
	PLOTTED		
	TEMPLATE		
	AREAS		
	AREAS CHECKED		

ORIGINAL SURVEY		BY	DATE
NOTE BOOK NO.	SURVEYED		
	PLOTTED		
	TEMPLATE		
	AREAS		
	AREAS CHECKED		

..\VR99C002A.DGN, ..\VPH7002A.DGN, ..\VPR7002A.DGN, ..\VPI7032A.DGN, ..\VRI3C02A.DGN, ..\VRI7002A.DGN, ..\VRI3002A.DGN, ..\PR99002A.DGN, ..\PRI3002A.DGN, ..\DR3G032A.DGN, ..\XWI7032A.DGN, ..\XS_99I02A.DGN, ..\G99R02A.DGN, ..\VR77022A.DGN

8-18-2005, 16:28:10 T:\DOCUMENT\99750\CIVIL\DGN\X5710032A.DGN BAJEKKJ

1 2 3 4 5 6 7 8 9 0 1 2 13 14 15 16 17 18 19 202 2223 2425 26 27 28 29 30 31 3233 3435 36 37 3839 40 41 4243 44 45 46 47 4849 5051 52 53 54 55 56 57 5859 60 61 62 63