F.A.I. RTE.	SECTION	COUNTY	TOTAL SHEETS	SHEET NO.
83	*	COOK	631	554
STA.		TO STA.		
FED. ROAD DIST. NO.		ILLINOIS	FED. AID PROJECT	
* (2425 & 2626) R-2			CONTRACT NO. 62111	

LEGEND

EXISTING PAVEMENT

TEMPORARY PAVEMENT

POROUS GRANULAR EMBANKMENT

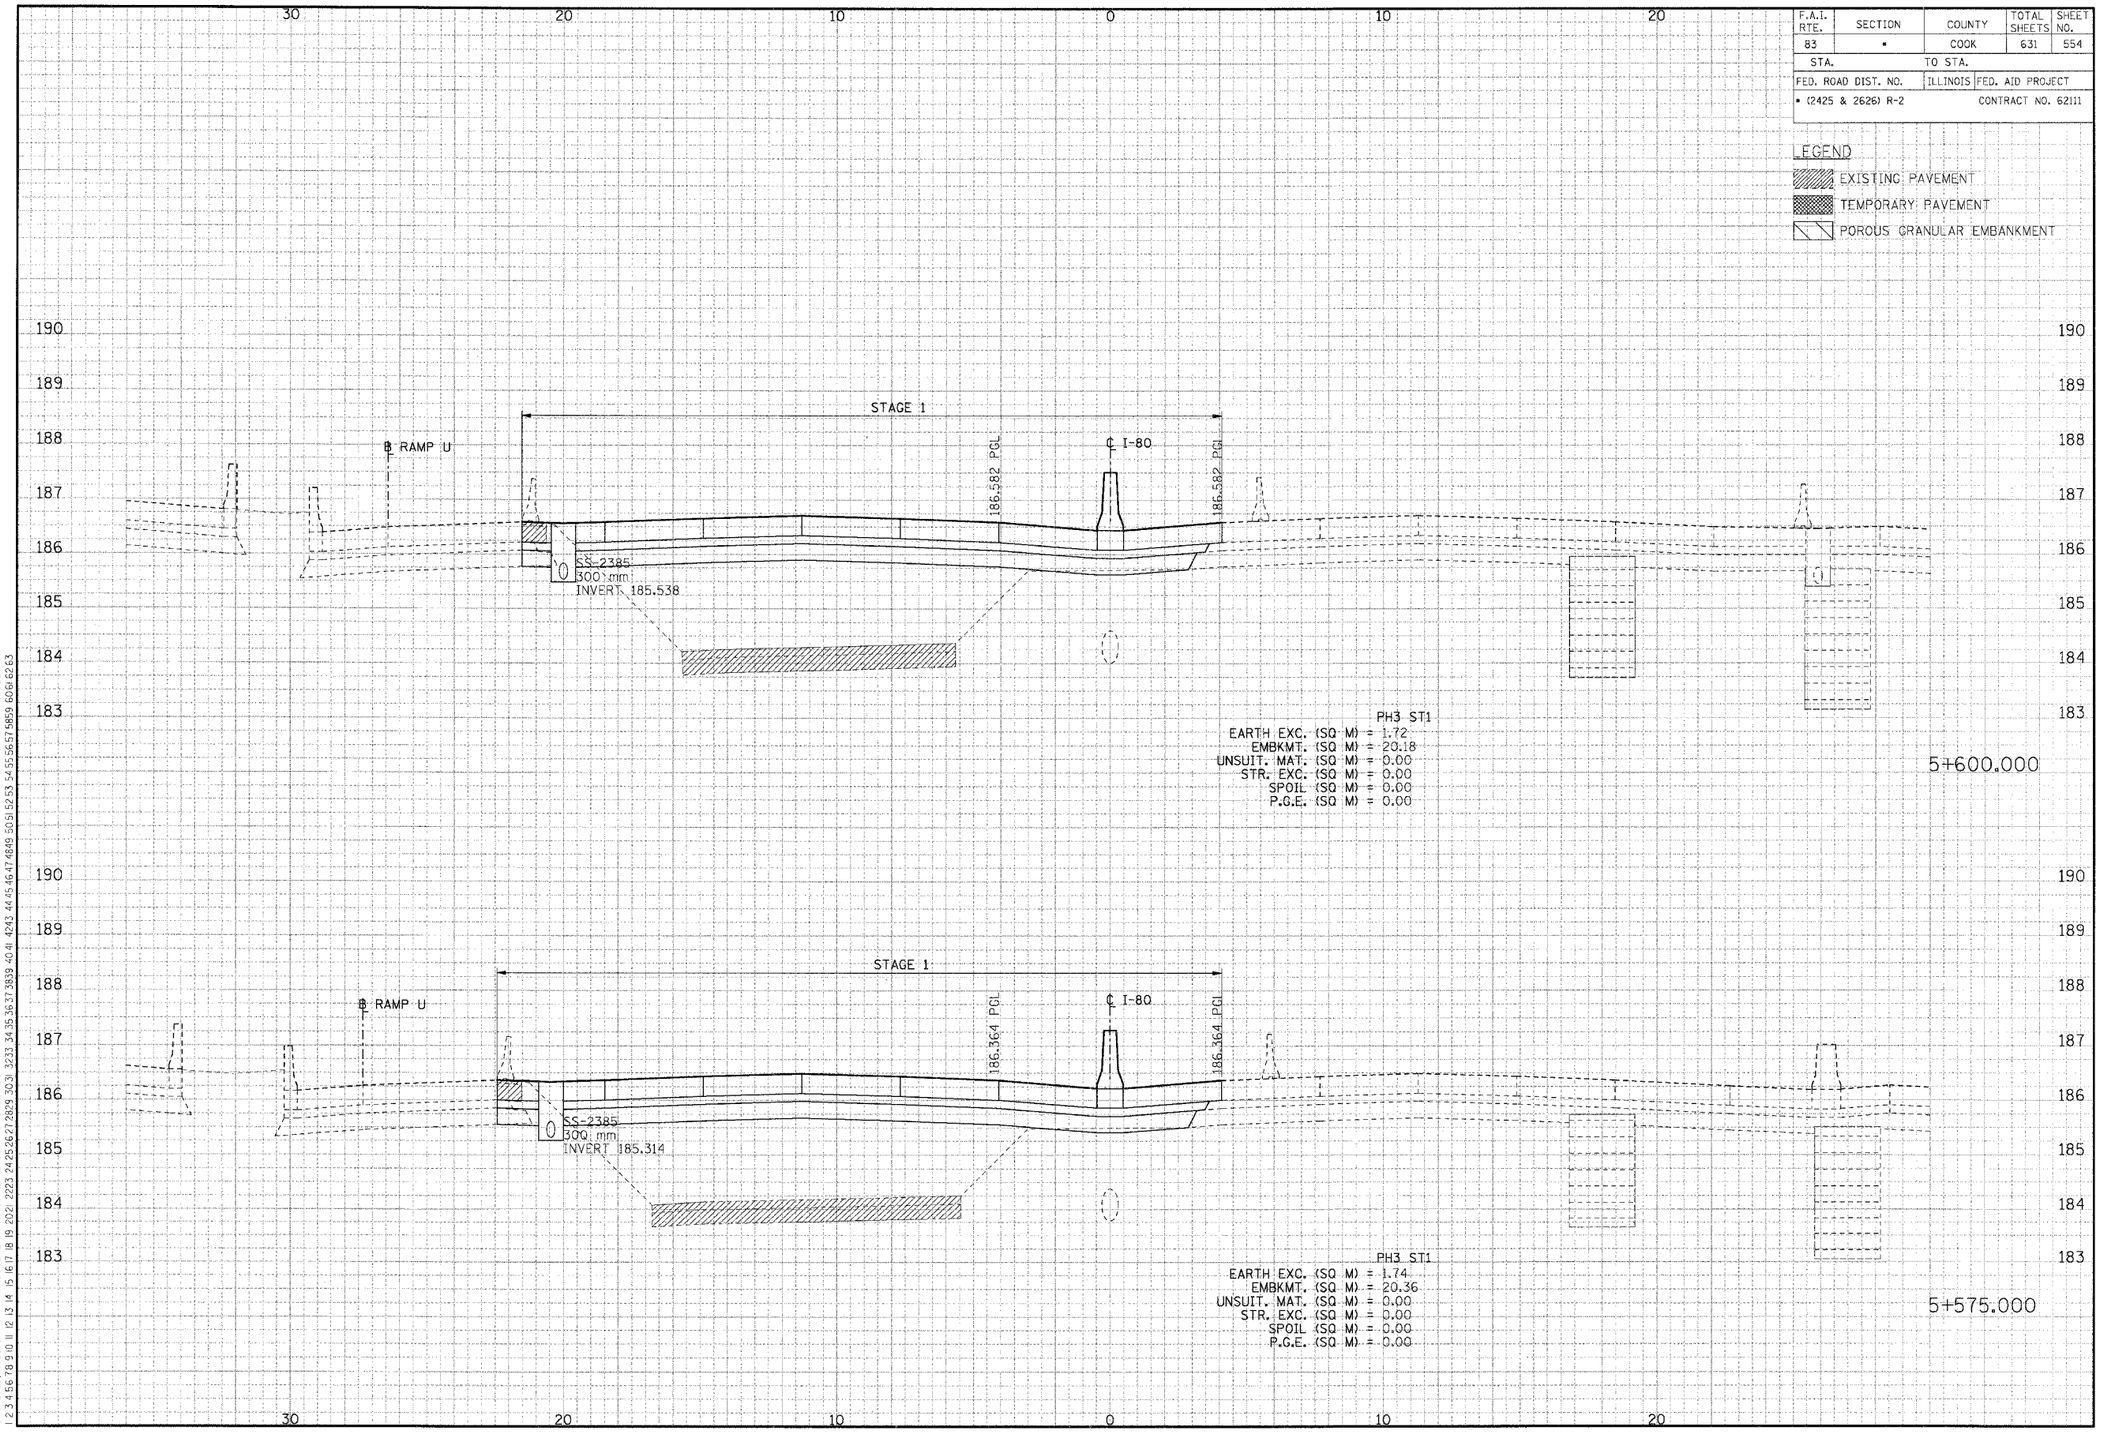

CROSS-SECTIONS FOR I-80/94

FINAL SURVEY	BY	DATE
SURVEYED		
PLOTTED		
TEMPLATE		
AREAS		
AREAS CHECKED		
NOTE BOOK NO.		

ORIGINAL SURVEY	BY	DATE
SURVEYED		
PLOTTED		
TEMPLATE		
AREAS		
AREAS CHECKED		
NOTE BOOK NO.		

..\XR9900ZA.DGN, ..\XPR70002A.DGN, ..\XPR70002A.DGN, ..\XPR70032A.DGN, ..\XPR30032A.DGN, ..\XPR30012A.DGN, ..\XR30022A.DGN, ..\XR70022A.DGN, ..\XR30012A.DGN, ..\XR70032A.DGN, ..\XR9900ZA.DGN, ..\XR9500ZA.DGN, ..\XR9300ZA.DGN, ..\XR9900ZA.DGN, ..\XR70022A.DGN, ..\SL99R02A.DGN, ..\G99R02A.DGN, ..\TR77022A.DGN

8-18-2005, 10:28:19 T:\DOCUMENT\95175D\CIVIL\DGN\X57T0032A.DGN BAJEKKJ