F.A.I. RTE.	SECTION	COUNTY	TOTAL SHEETS	SHEET NO.
83	*	COOK	631	560
STA.		TO STA.		
FED. ROAD DIST. NO.		ILLINOIS	FED. AID PROJECT	
* (2425 & 2626) R-2		CONTRACT NO. 62111		

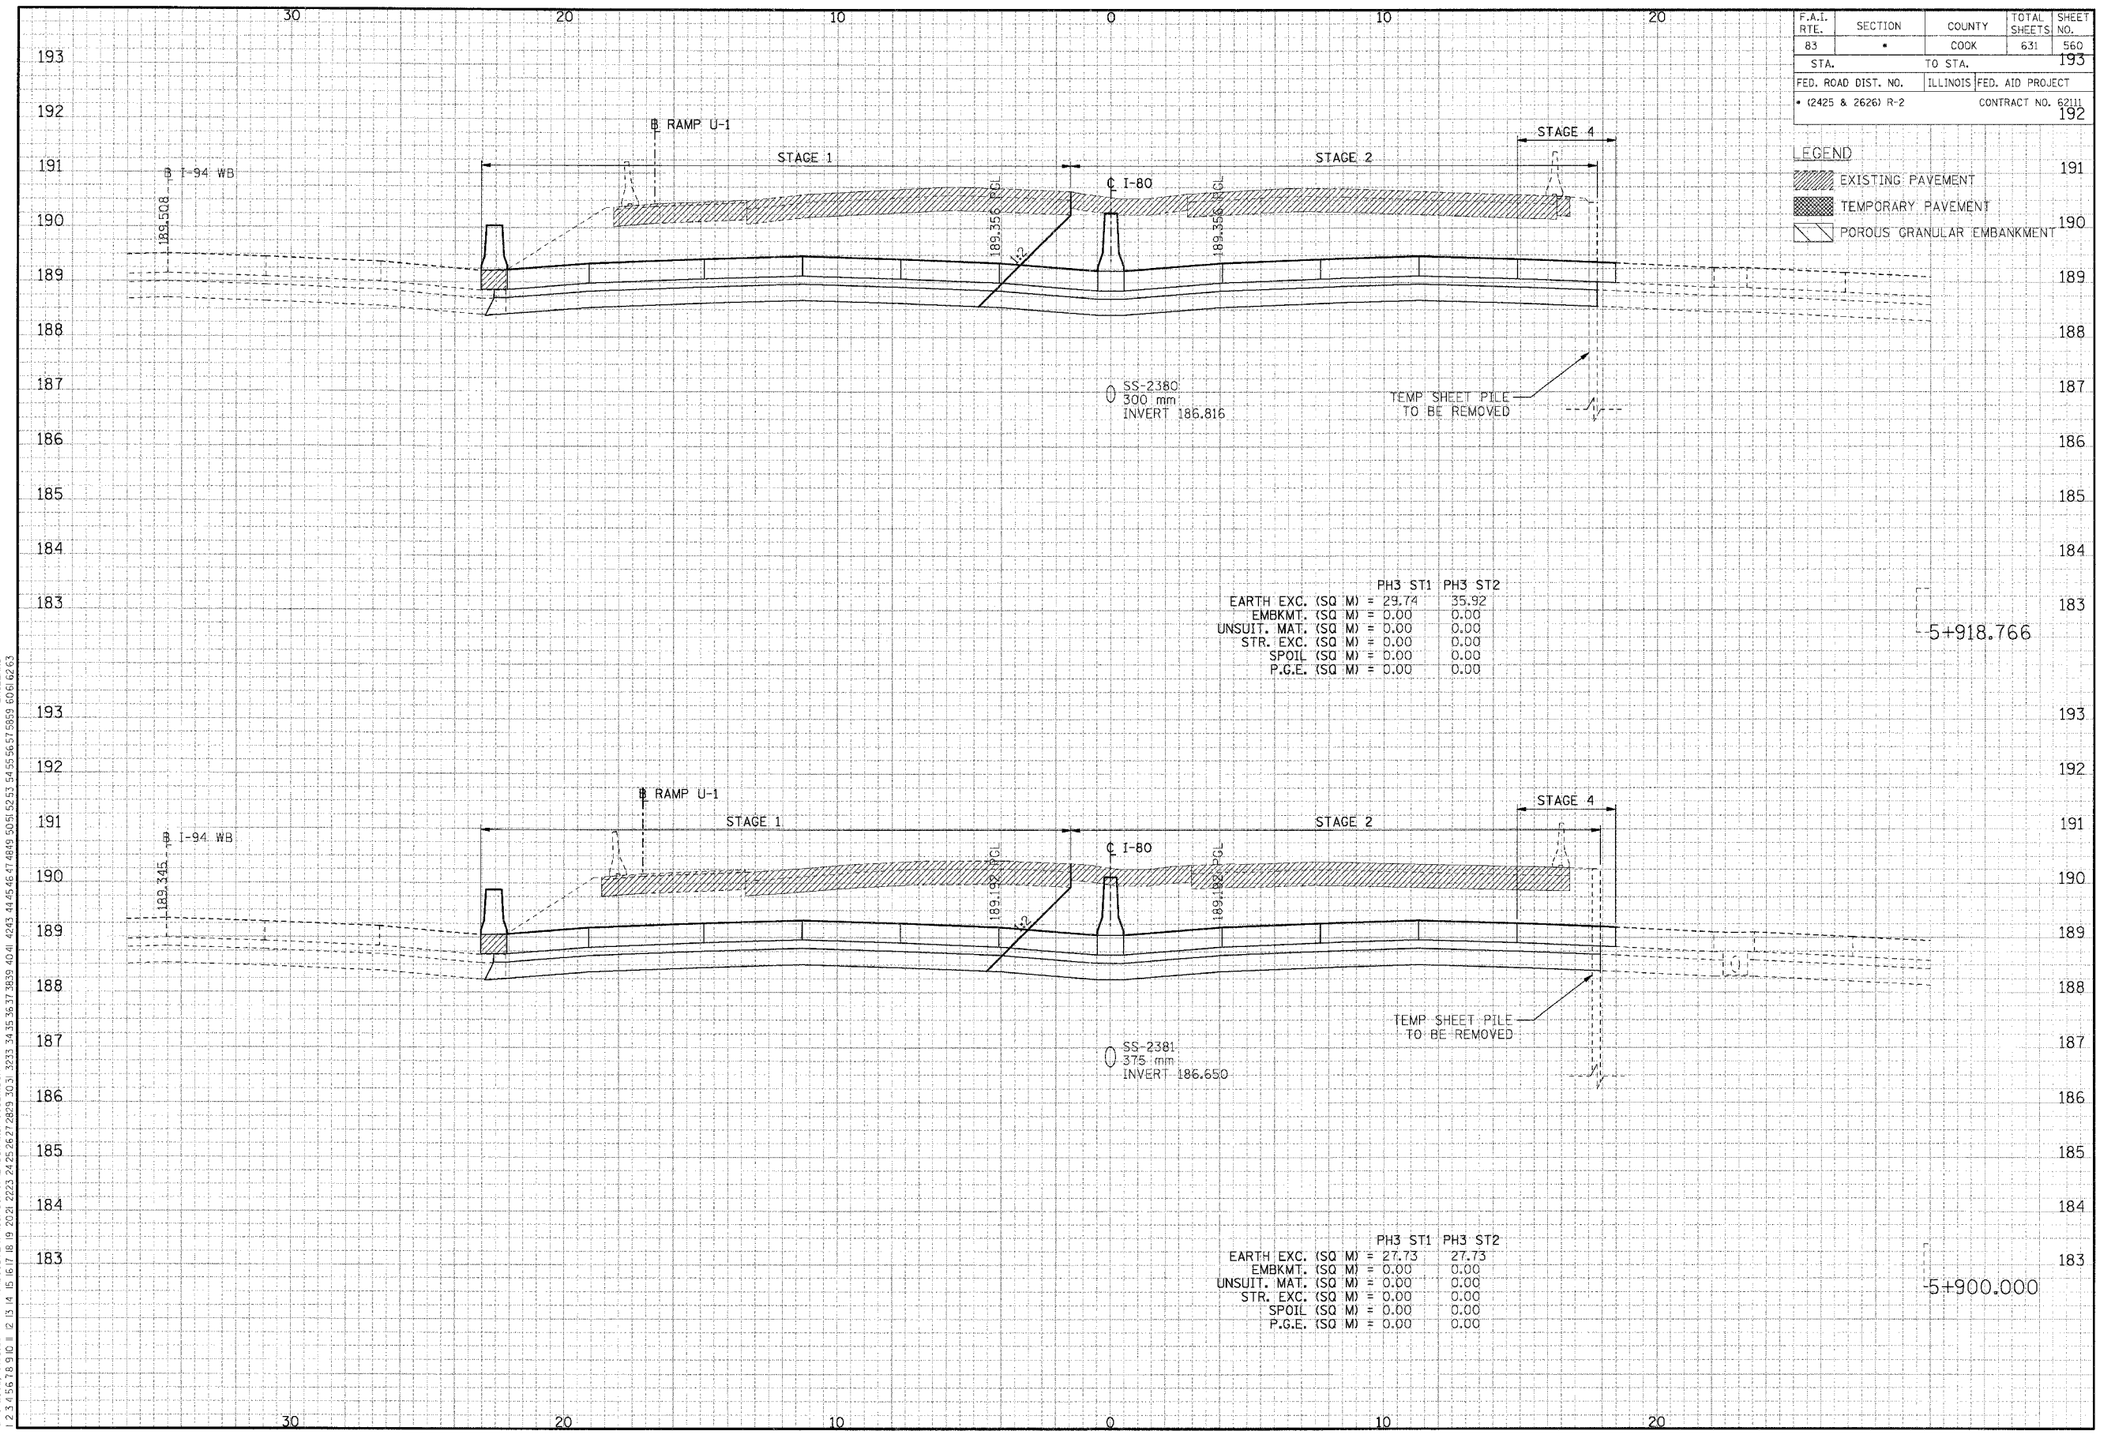

LEGEND

EXISTING PAVEMENT

TEMPORARY PAVEMENT

POROUS GRANULAR EMBANKMENT

CROSS-SECTIONS FOR I-80/94

NO.	NOTE BOOK	AREAS CHECKED	BY	DATE

FINAL SURVEY

SURVEYED
PLOTTED
TRACED
AREAS

ORIGINAL SURVEY

SURVEYED
PLOTTED
TRACED
AREAS

\\XR899002A.DGN, ..\VPH70002A.DGN, ..\VPR70002A.DGN, ..\VP170032A.DGN, ..\VW130032A.DGN, ..\VW170032A.DGN, ..\SL99R02A.DGN, ..\G99R02A.DGN, ..\TR177022A.DGN
8-8-2025, 10:28:27 T:\DOCUMENT\93750\CIVIL\DGN\VS170032A.DGN BAJZEKJ
1 2 