F.A.I. RTE.	SECTION	COUNTY	TOTAL SHEETS	SHEET NO.
83	*	COOK	631	581
STA.		TO STA.		
FED. ROAD DIST. NO.		ILLINOIS	FED. AID PROJECT	
* (2425 & 2626) R-2			CONTRACT NO. 62111	

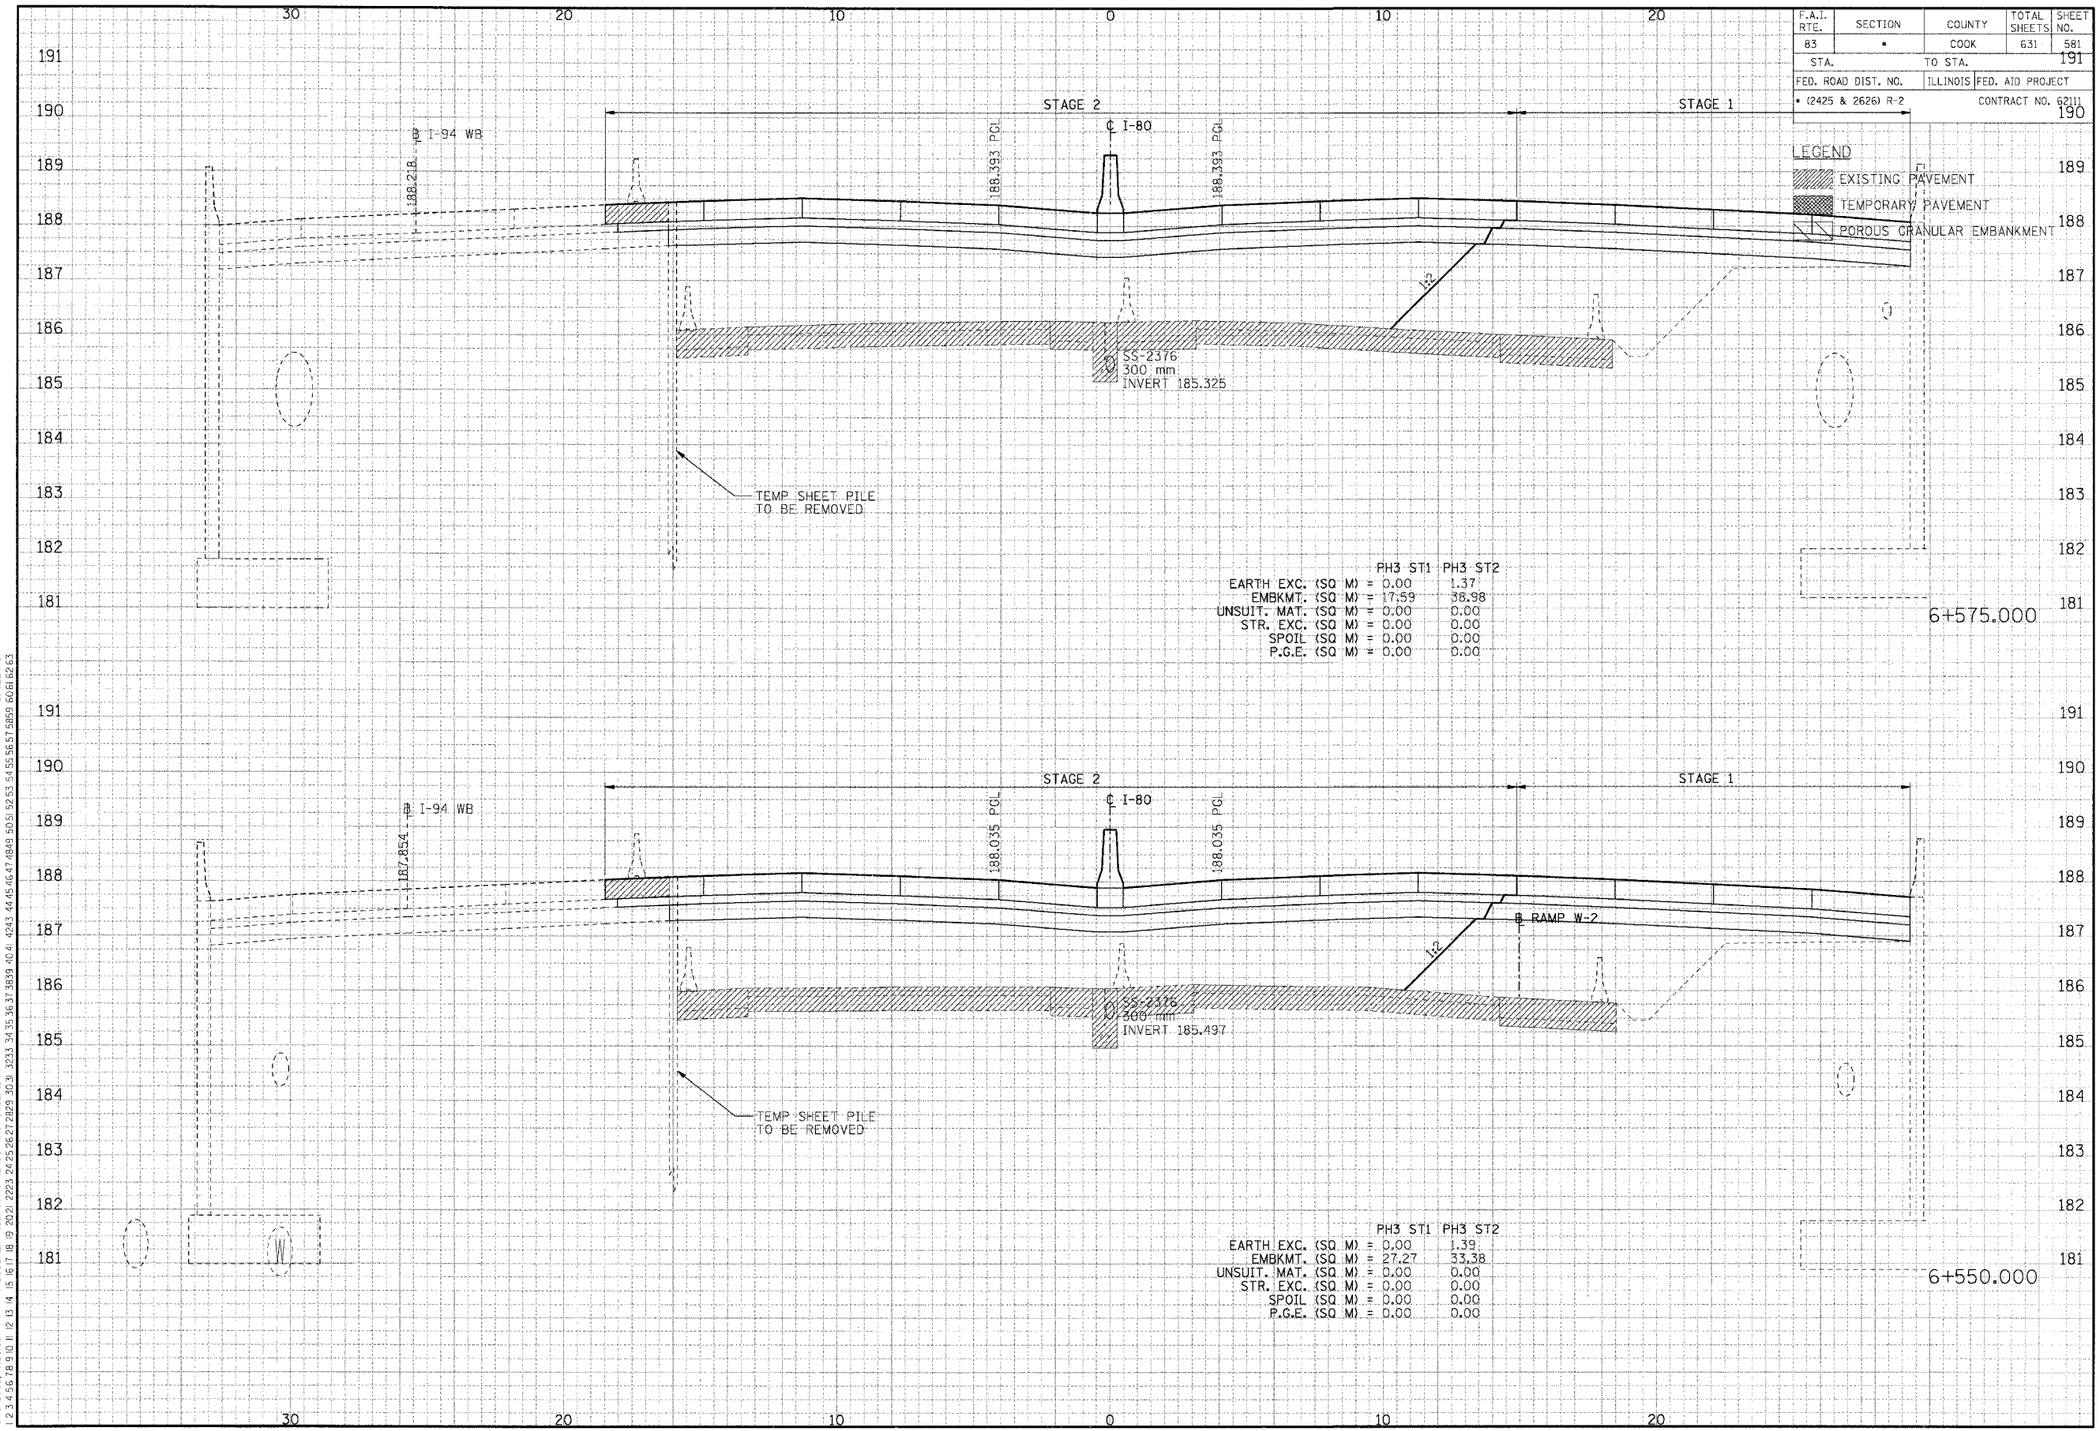

CROSS-SECTIONS FOR I-80/94

FINAL SURVEY / ORIGINAL SURVEY
NOTE BOOK
NO.
SURVEYED
PLOTTED
TYPED
AREAS
AREAS CHECKED
BY
DATE

..\VR19902A.DGN, ..\VP170102A.DGN, ..\PR170102A.DGN, ..\VH170032A.DGN, ..\VR13002A.DGN, ..\HR170022A.DGN, ..\VR13002A.DGN, ..\VR99002A.DGN, ..\VR13002A.DGN, ..\VR13002A.DGN, ..\VR13002A.DGN, ..\VR13002A.DGN, ..\VW170032A.DGN, ..\VSL99302A.DGN, ..\N699802A.DGN, ..\TR177022A.DGN
8-18-2005, 02:28:33 I:\DOCUMENTS\95175P\CIVIL\DGN\XS170032A.DGN BAJZEKJ
1 2 3 4 5 6 7 8 9 10 11 12 13 14 15 16 17 18 19 2021 2223 24 25 26 27 28 29 30 31 32 33 34 35 36 37 38 39 40 41 42 43 44 45 46 47 48 49 50 51 52 53 54 55 56 57 58 59 60 61 62 63