ORIGINAL SURVEY		BY	DATE
	SURVEYED		
	PLOTTED		
NOTE BOOK	TEMPLATE		
	AREAS		
NO.	AREAS CHECKED		

FINAL SURVEY		BY	DATE
	SURVEYED		
	PLOTTED		
NOTE BOOK	TEMPLATE		
	AREAS		
NO.	AREAS CHECKED		

..\XR99002A.DGN, ..\XPI70012A.DGN, ..\PRI70012A.DGN, ..\XPI70032A.DGN, ..\XWI30012A.DGN, ..\HRI70022A.DGN, ..\XRI30022A.DGN, ..\PR99012A.DGN, ..\PRI30012A.DGN, ..\ORI30032A.DGN, ..\XWI70032A.DGN, ..\SL99R012A.DGN, ..\G99R012A.DGN, ..\TRI77022A.DCN
8-18-2005, 10:28:43 T:\DOCUMENT\93I750\CIVIL\DGN\XSI7A122A.DGN BAJZEKKJ

1 2 

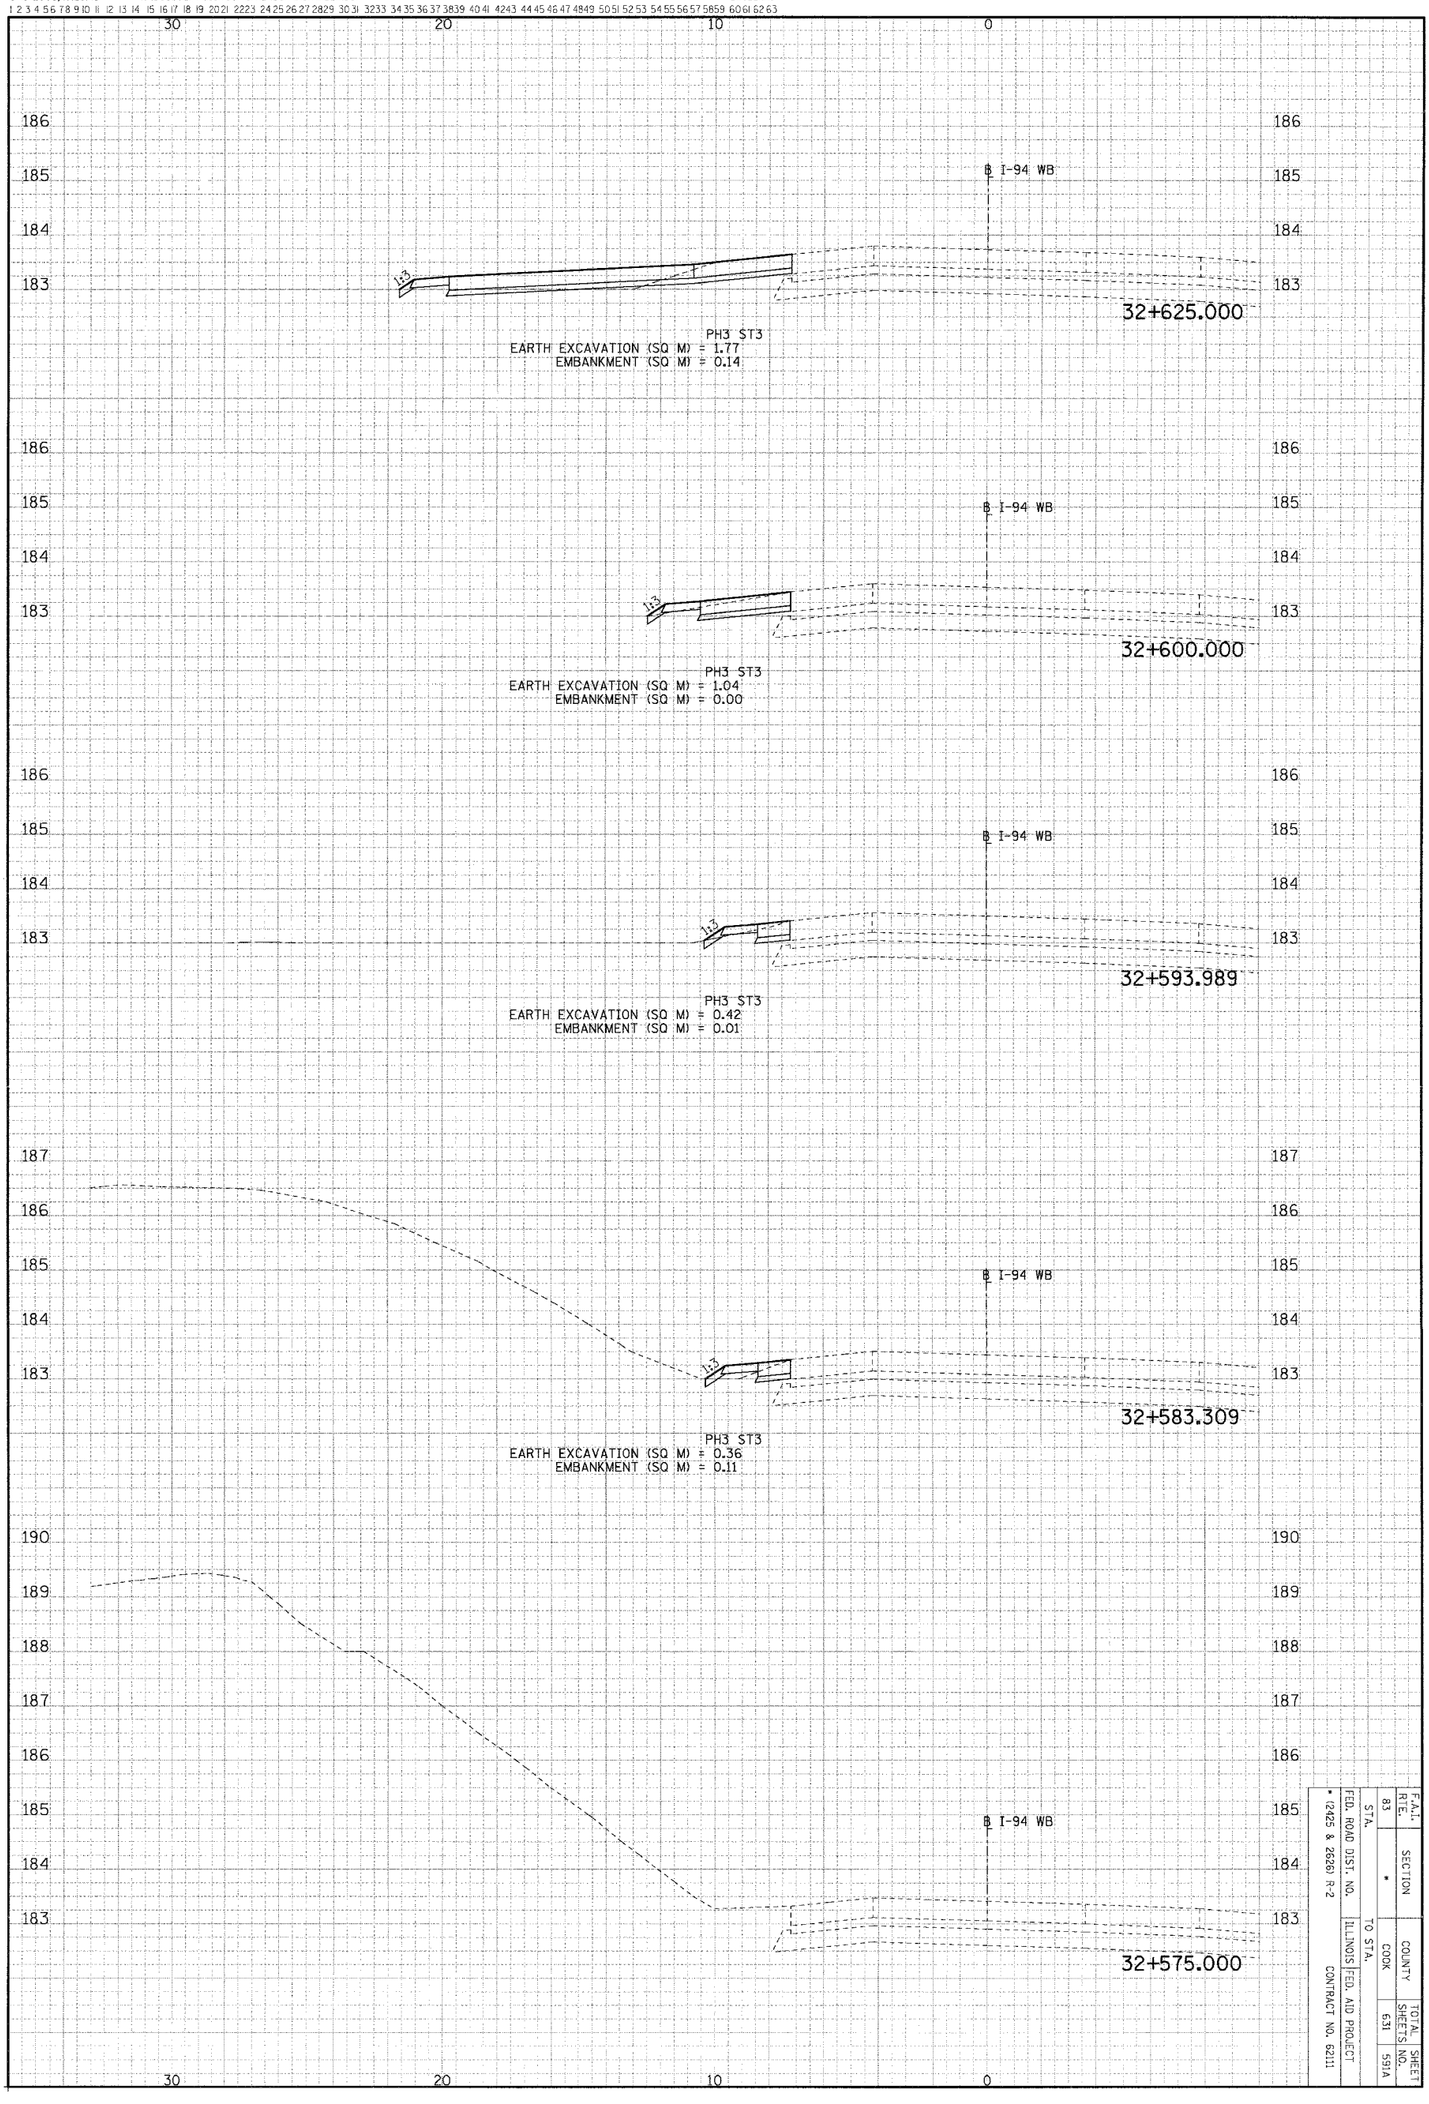

F.A.I. RTE.	SECTION	COUNTY	TOTAL SHEET SHEETS NO.
83	*	COOK	631 591A

FED. ROAD DIST. NO.	ILLINOIS FED. AID PROJECT
STA.	TO STA.
* 12425 & 26261 R-2	CONTRACT NO. 62111

ACCIDENT INVESTIGATION SITE WB I-94