ORIGINAL SURVEY		BY	DATE
NOTE BOOK	SURVEYED		
	PLOTTED		
	TEMPLATE		
	AREAS		
NO.	AREAS CHECKED		

FINAL SURVEY		BY	DATE
NOTE BOOK	SURVEYED		
	PLOTTED		
	TEMPLATE		
	AREAS		
NO.	AREAS CHECKED		

..\XR990012A.DGN, ..\XPI70012A.DGN, ..\PRI70012A.DGN, ..\XPI70032A.DGN, ..\XWI30012A.DGN, ..\HRI70022A.DGN, ..\XRI30022A.DGN, ..\PR990012A.DGN, ..\PRI30012A.DGN, ..\DRI30032A.DGN, ..\XWI70032A.DGN, ..\SL99R012A.DGN, ..\IG99R012A.DGN, ..\TRI77022A.DGN

8-18-2005, 10:28:44 T:\DOCUMENT\19317501\CIVIL\DGN\XS17A122A.DGN BAJZEKKJ

1 2 

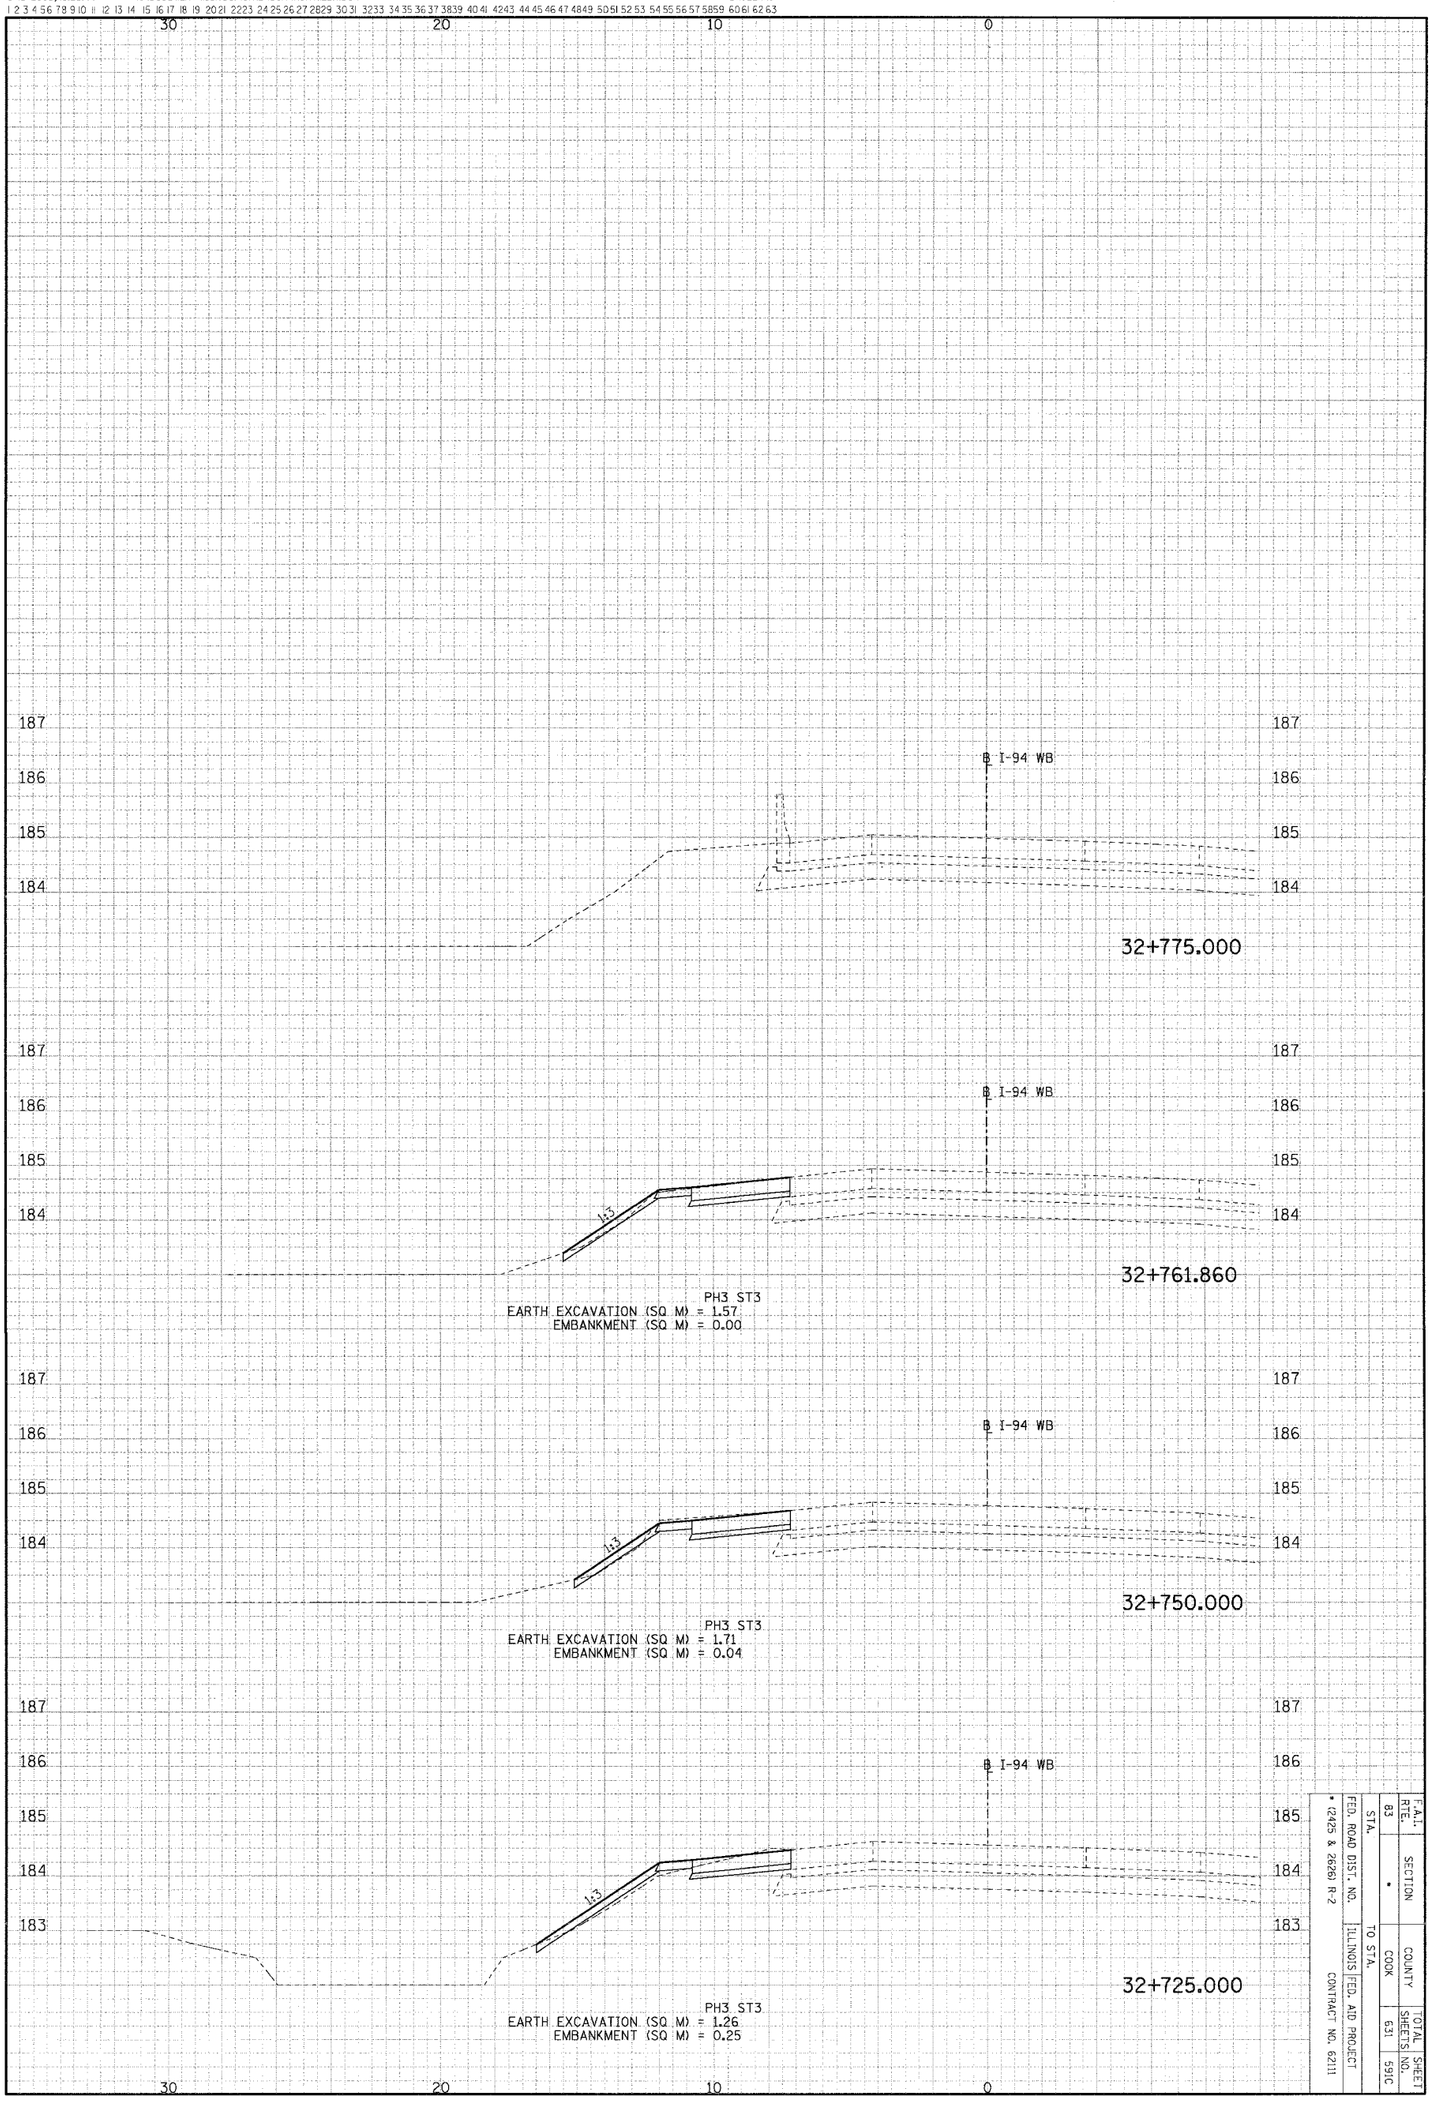

F.A.I. RTE.	SECTION	COUNTY	TOTAL SHEETS	SHEET NO.
83	•	COOK	631	591C

STA. TO STA.

FED. ROAD DIST. NO. ILLINOIS FED. AID PROJECT

• (2425 & 2626) R-2

CONTRACT NO. 62111

ACCIDENT INVESTIGATION SITE WB I-94