F.A.I. RTE.	SECTION	COUNTY	TOTAL SHEETS	SHEET NO.
83	•	COOK	631	591F
STA.		TO STA.		
FED. ROAD DIST. NO.		ILLINOIS	FED. AID PROJECT	
• (2425 & 2626) R-2			CONTRACT NO. 62111	

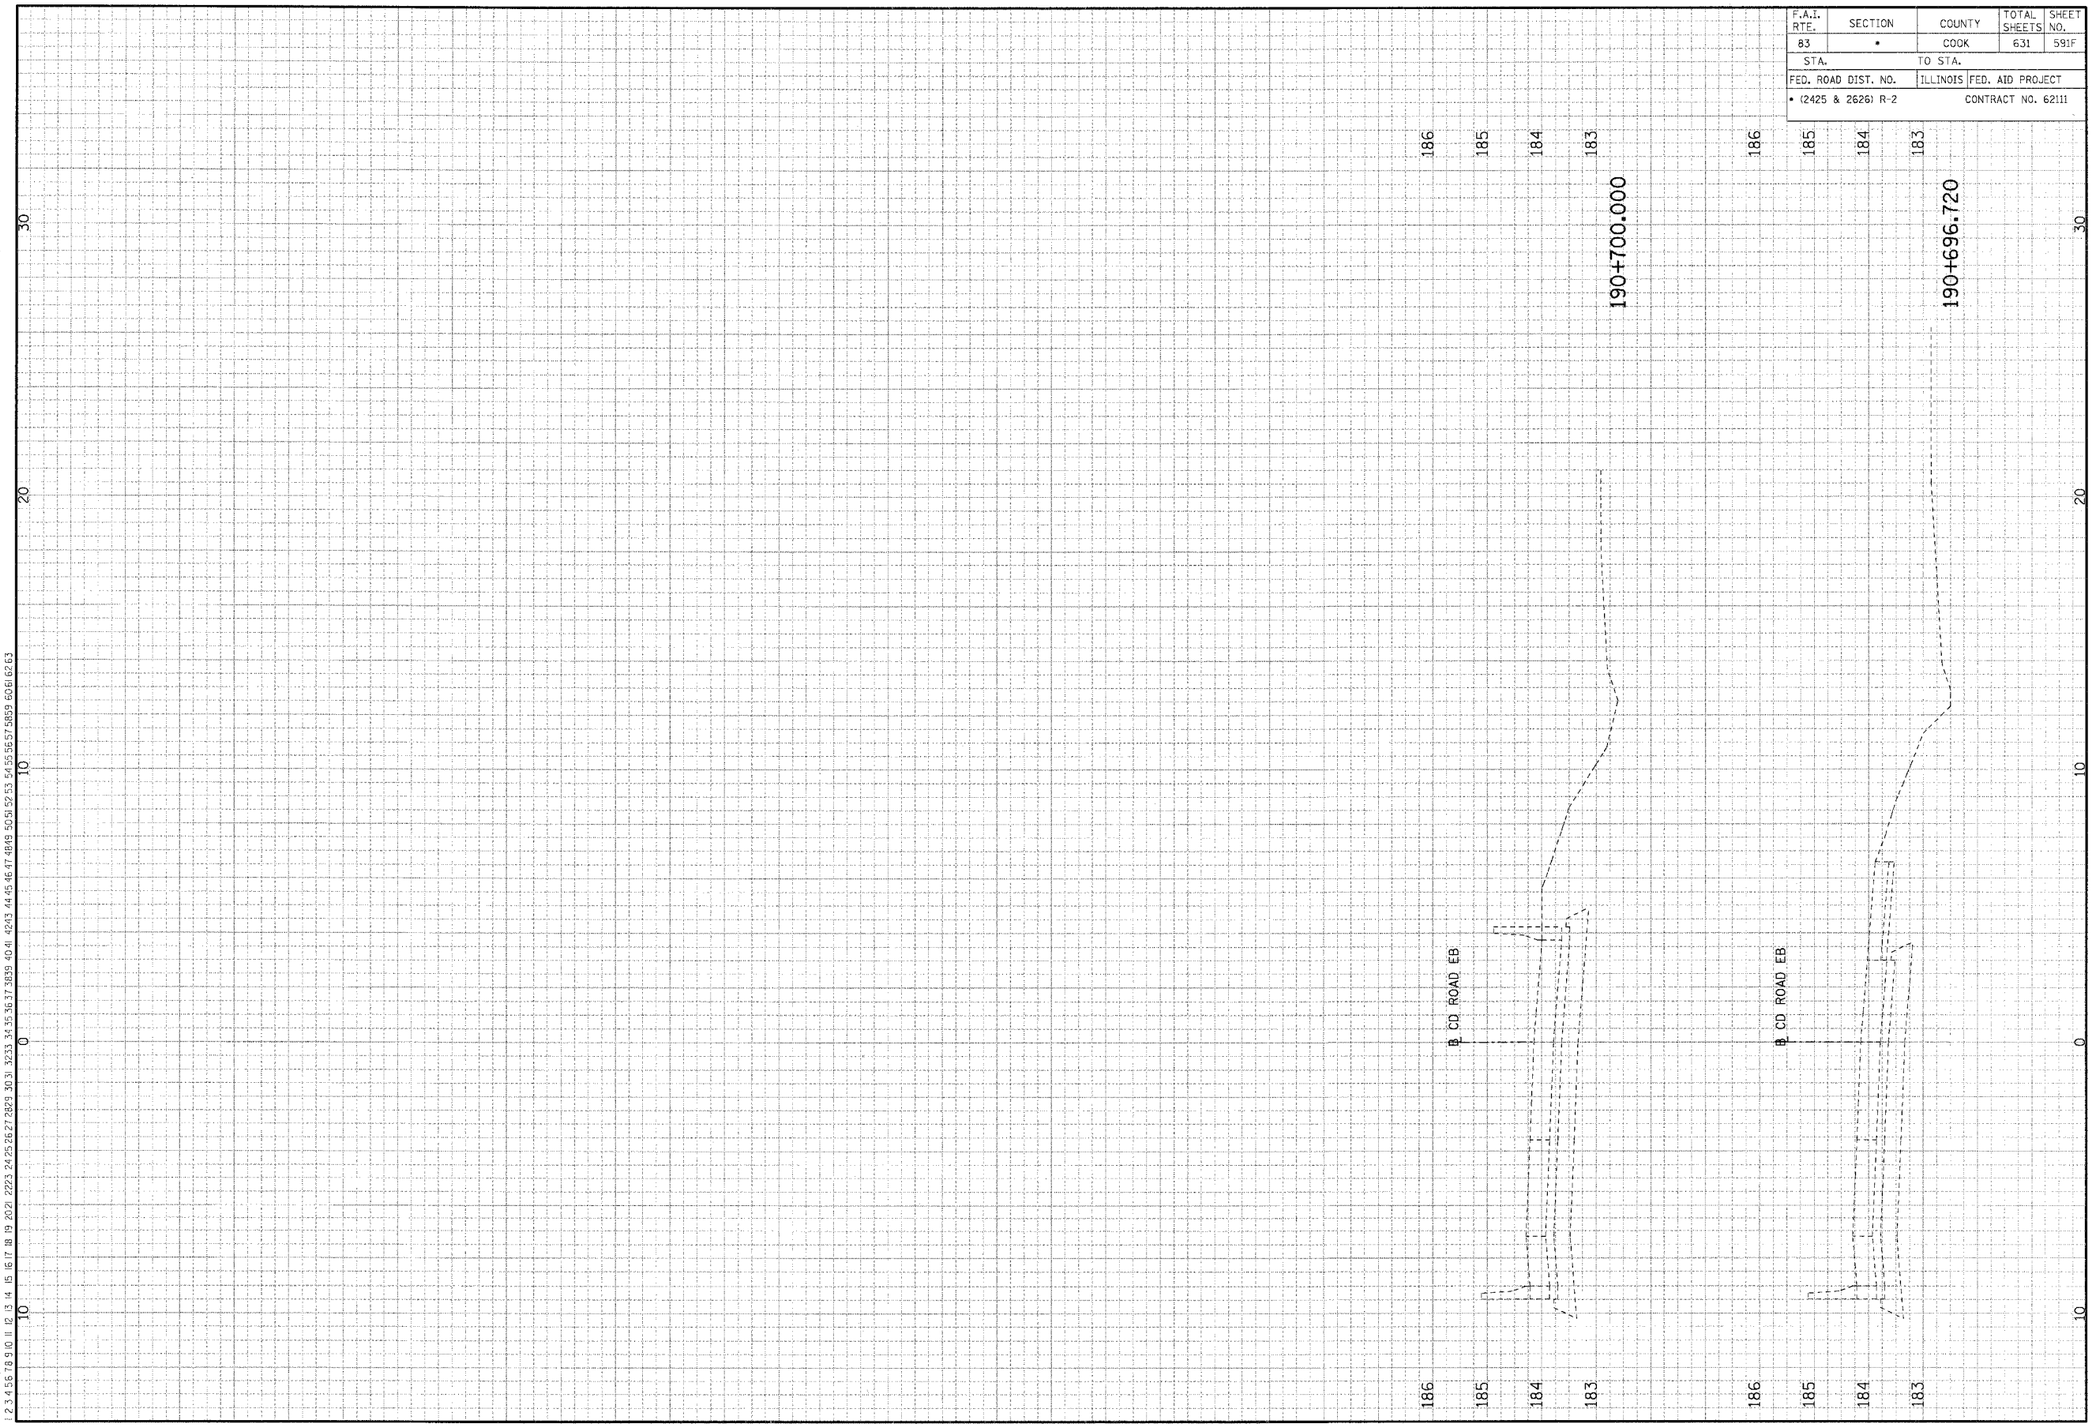

ACCIDENT INVESTIGATION SITE EB CD ROAD