F.A.I. RTE.	SECTION	COUNTY	TOTAL SHEETS	SHEET NO.
83	*	COOK	631	602
STA.		TO STA.		
FED. ROAD DIST. NO.		ILLINOIS	FED. AID PROJECT	
* (2425 & 2626) R-2		CONTRACT NO. 62111		

LEGEND

EXISTING PAVEMENT

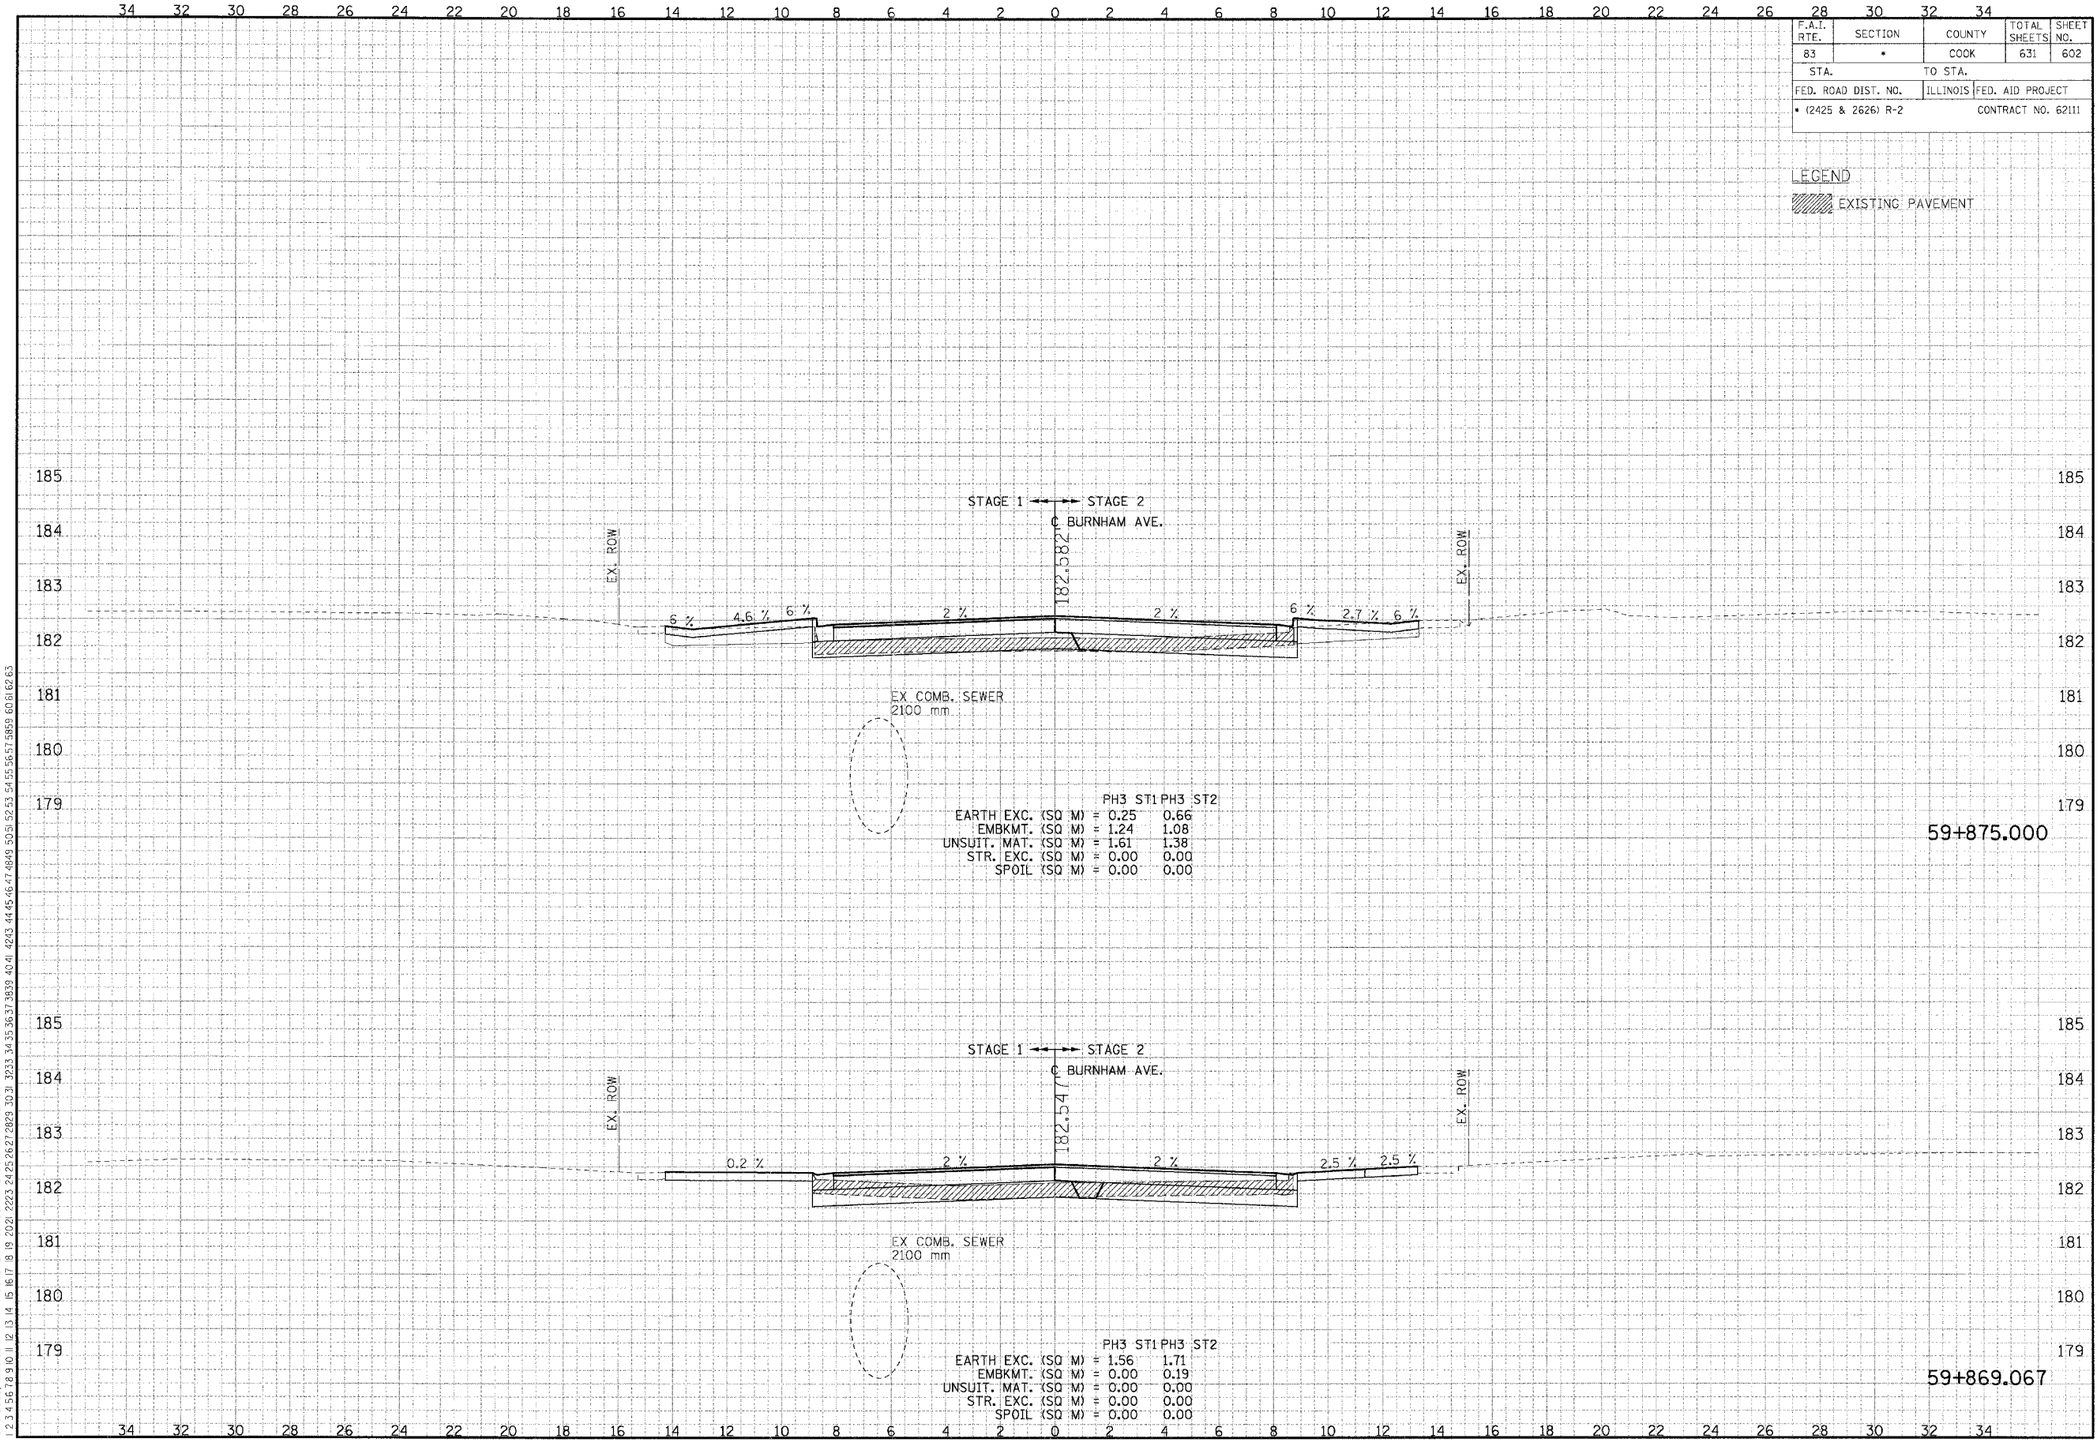

CROSS-SECTIONS FOR BURNHAM AVENUE

ORIGINAL SURVEY		BY	DATE
NOTE BOOK	SURVEYED		
NO.	PLOTTED		
	TEMPLATE		
	AREAS		
	AREAS CHECKED		

T:\DOCUMENT\93750\CIVIL\DGN\XS170052A.DGN
8-19-2005, 13:08:56
BAJZEKKJ
..\XR170022A.DGN ..\PR170012A.DGN ..\DR990032A.DGN ..\VR170092A.DGN ..\XR990012A.DGN ..\TLTL0252A.DGN ..\XX060282A.DGN ..\PR060012A.DGN ..\PR990012A.DGN ..\XW170042A.DGN