| F.A.I. RTE. | SECTION | COUNTY | TOTAL SHEETS | SHEET NO. |
|---|---|---|---|---|
| 83 | * | COOK | 631 | 603 |
| STA. | | TO STA. | | |
| FED. ROAD DIST. NO. | | ILLINOIS | FED. AID PROJECT | |
| * (2425 & 2626) R-2 | | | CONTRACT NO. 62111 | |

LEGEND

EXISTING PAVEMENT

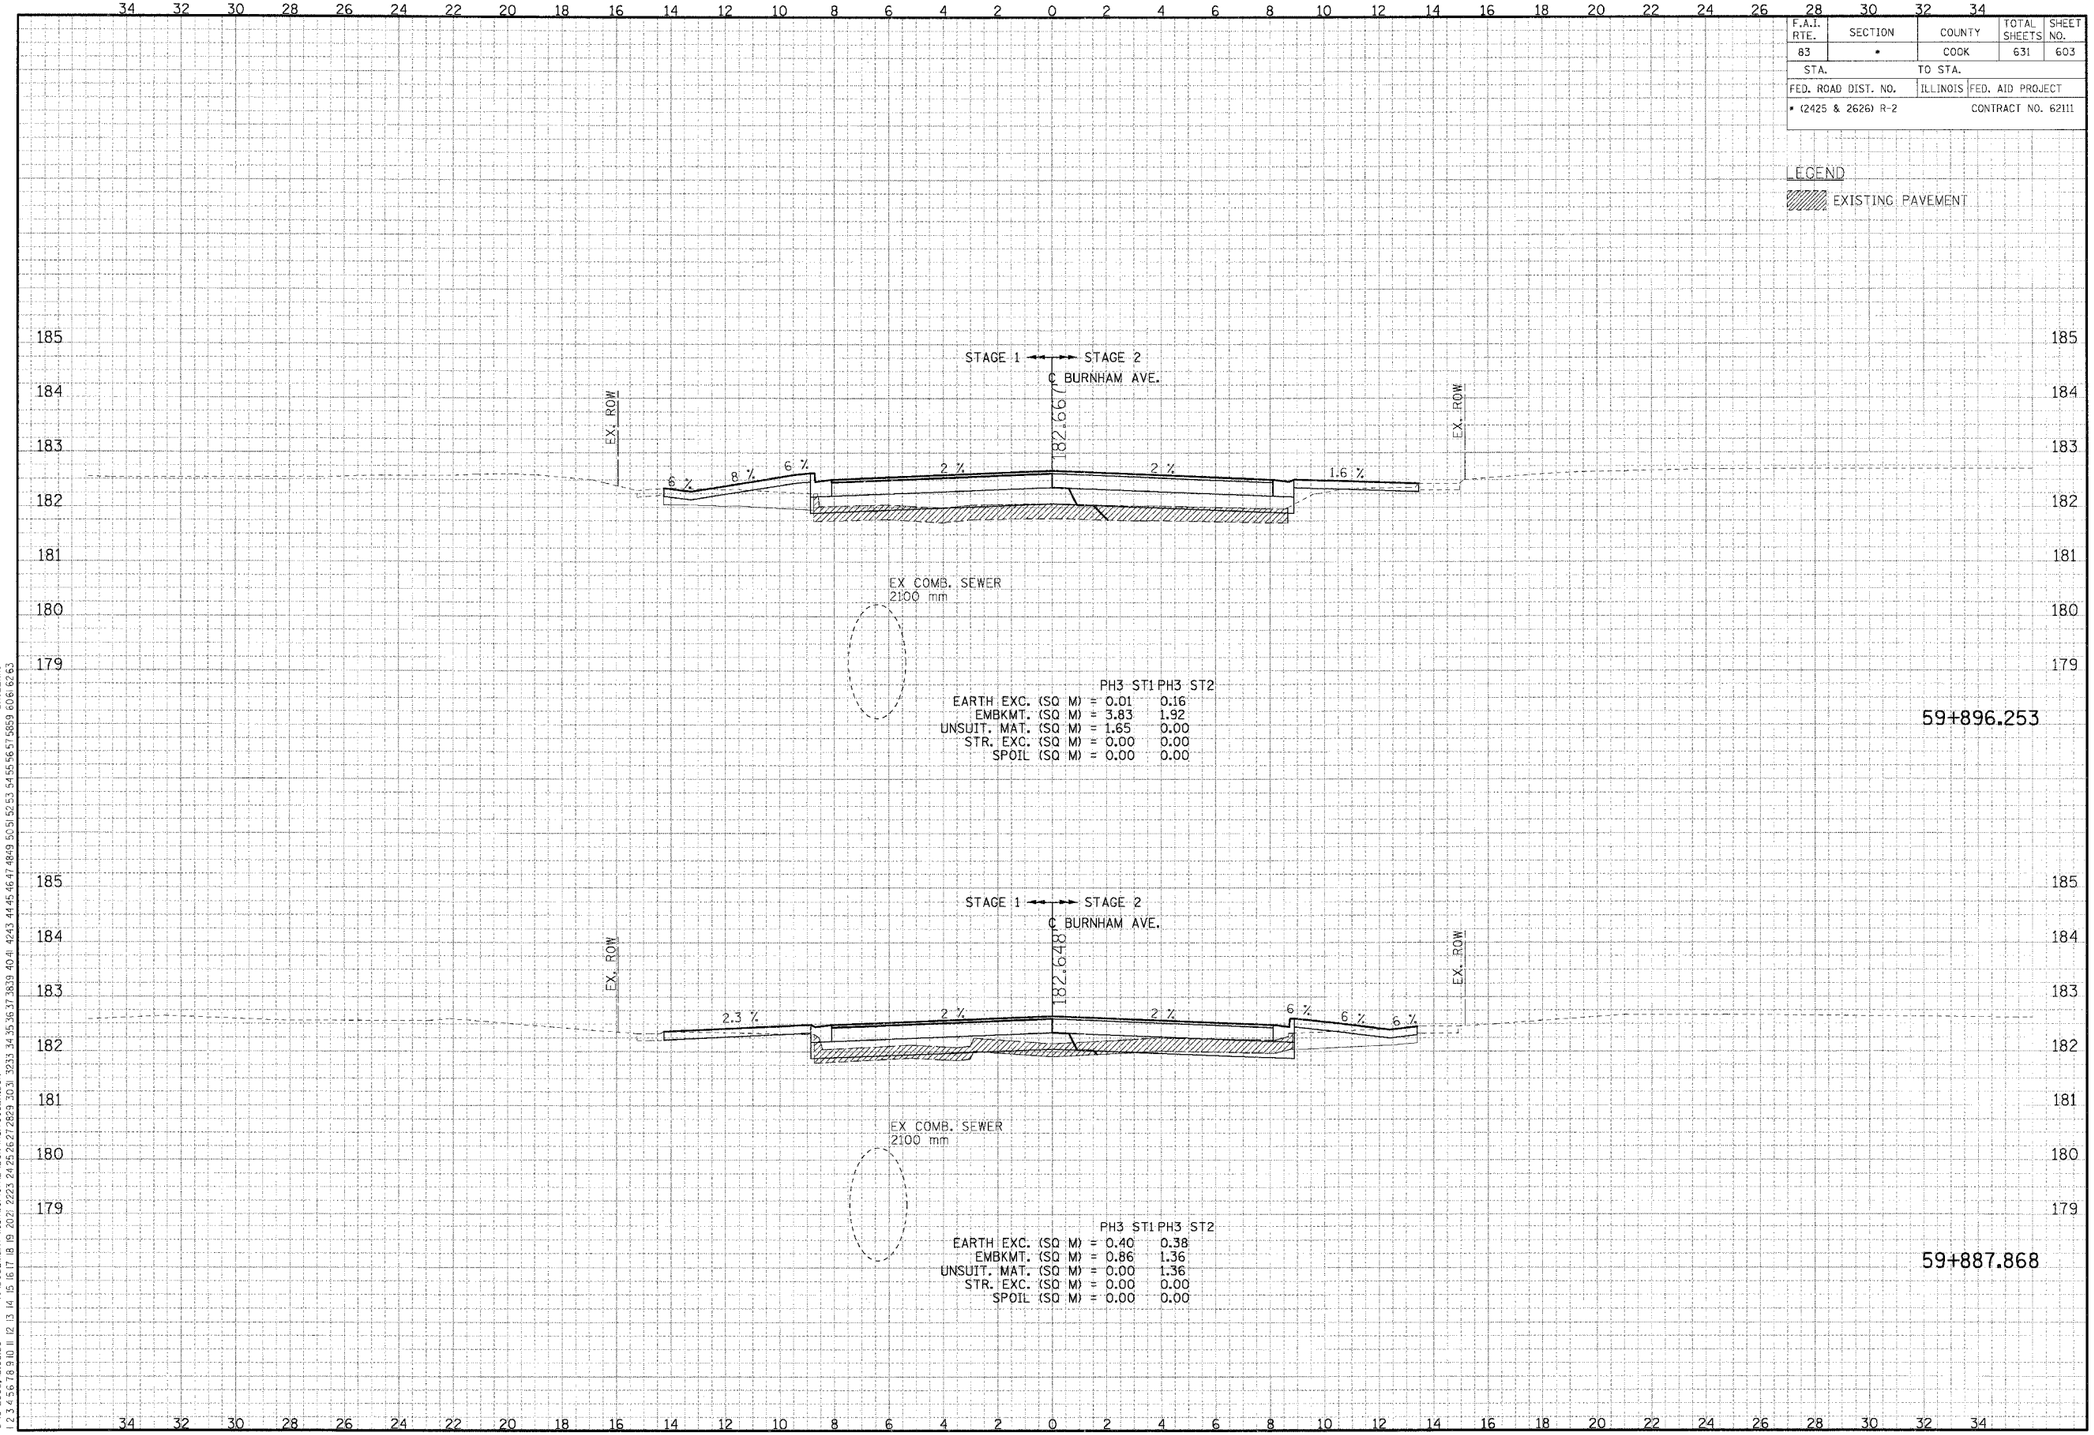


CROSS-SECTIONS FOR BURNHAM AVENUE