F.A.I. RTE.	SECTION	COUNTY	TOTAL SHEETS	SHEET NO.
83	*	COOK	631	604
STA.		TO STA.		
FED. ROAD DIST. NO.		ILLINOIS	FED. AID PROJECT	
* (2425 & 2626) R-2			CONTRACT NO. 62111	

LEGEND

EXISTING PAVEMENT

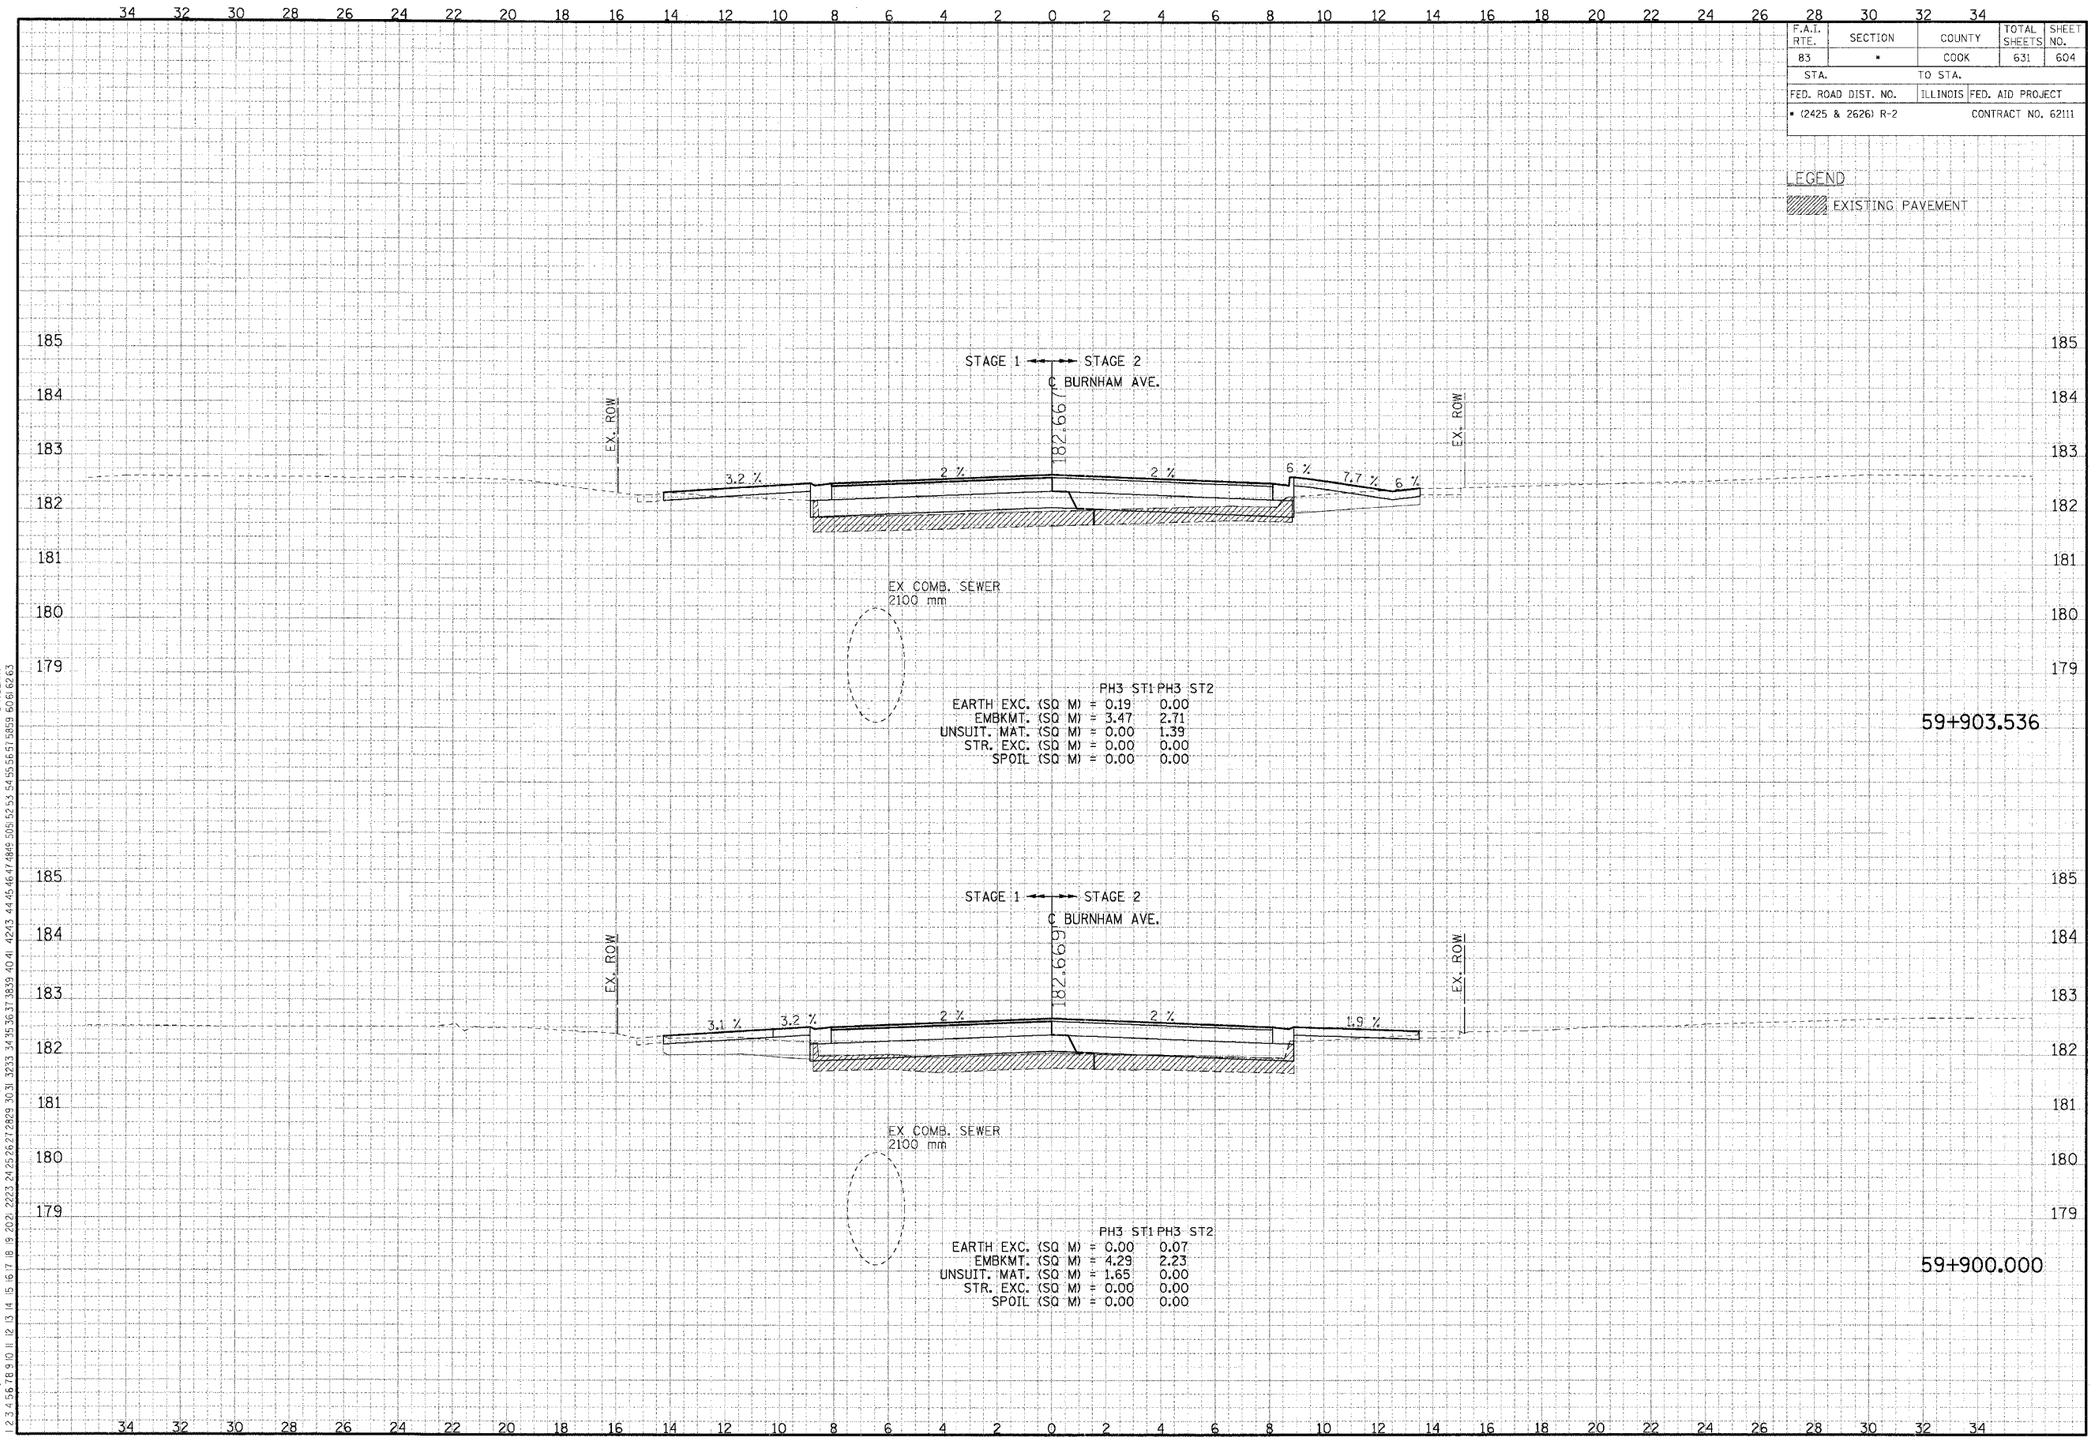

CROSS-SECTIONS FOR BURNHAM AVENUE

FINAL SURVEY NOTE BOOK NO.
SURVEYED PLOTTED TEMPLATE AREAS CHECKED BY DATE

ORIGINAL SURVEY NOTE BOOK NO.
SURVEYED PLOTTED TEMPLATE AREAS CHECKED BY DATE

..\VR170022A.DGN, ..\PR170012A.DGN, ..\DR990032A.DGN, ..\XP170012A.DGN, ..\XR990032A.DGN, ..\TLTL02522A.DGN, ..\XX060022A.DGN, ..\PR330012A.DGN, ..\PR990012A.DGN, ..\PR660302A.DGN, ..\PR990022A.DGN
8:19:2005, 3:08:57 T:\DOCUMENT\93175\CIVIL\DGN\XS170052A.DGN BAJZEKKJ