F.A.I. RTE.	SECTION	COUNTY	TOTAL SHEETS	SHEET NO.
83	*	COOK	631	608
STA.		TO STA.		
FED. ROAD DIST. NO.		ILLINOIS	FED. AID PROJECT	
* (2425 & 2626) R-2		CONTRACT NO. 62111		

LEGEND

EXISTING PAVEMENT

STRUCTURAL EXCAVATION

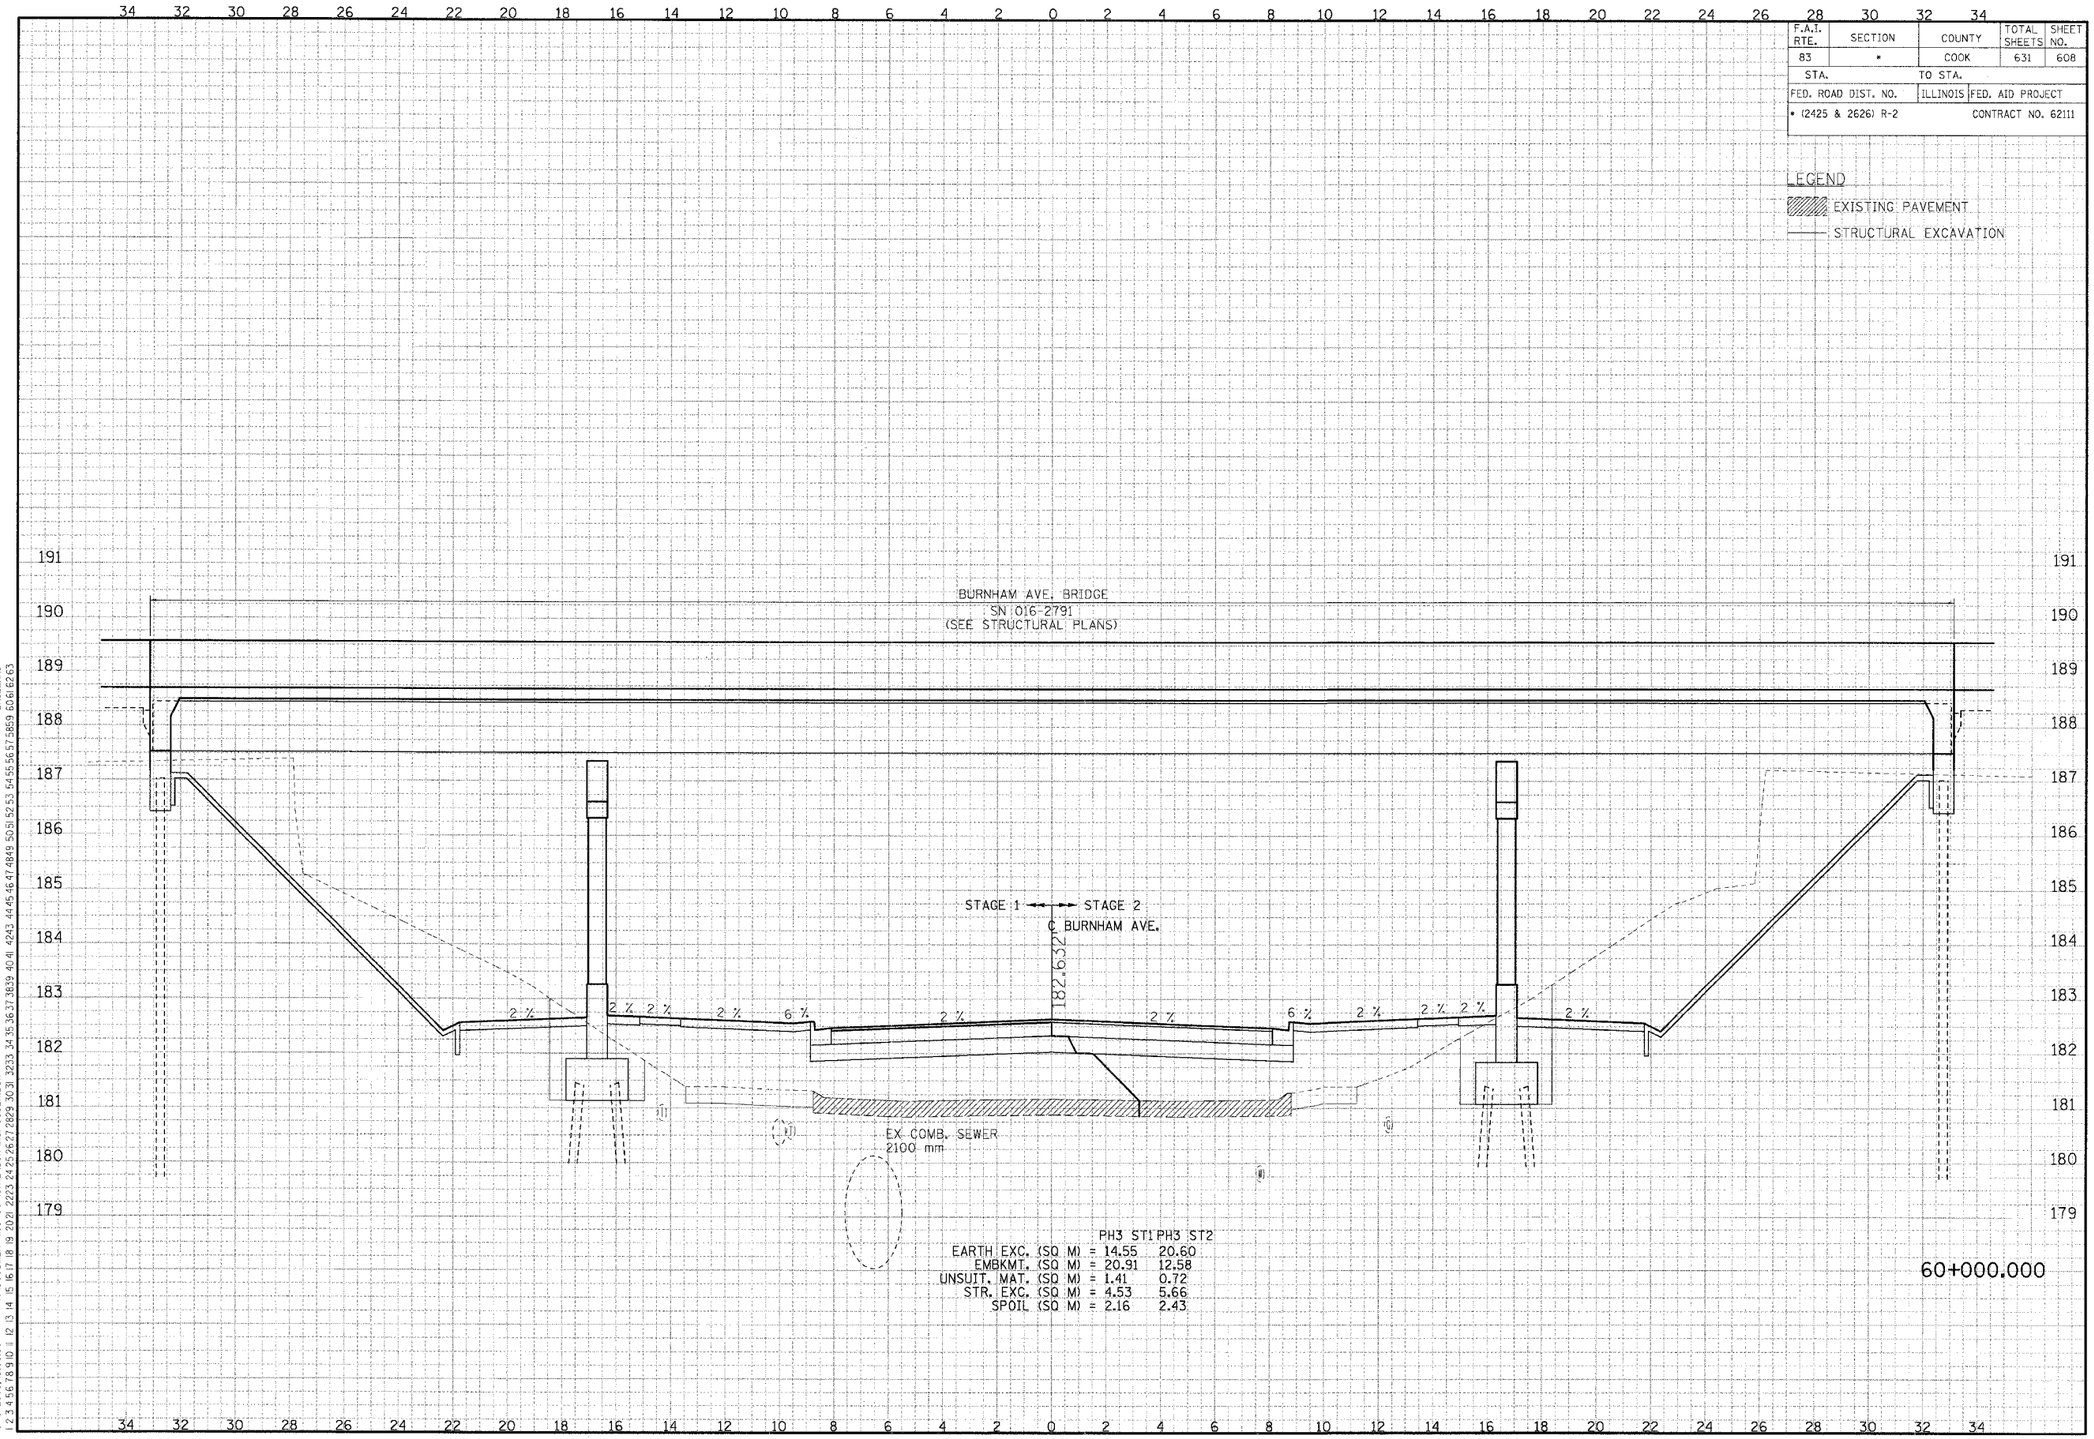

	PH3 ST1	PH3 ST2
EARTH EXC. (SQ M) =	14.55	20.60
EMBKMT. (SQ M) =	20.91	12.58
UNSUIT. MAT. (SQ M) =	1.41	0.72
STR. EXC. (SQ M) =	4.53	5.66
SPOIL (SQ M) =	2.16	2.43

CROSS-SECTIONS FOR BURNHAM AVENUE

FINAL SURVEY	SURVEYED	BY	DATE
	PLOTTED		
NOTE BOOK	TEMPLATE		
NO.	AREAS		
	AREAS CHECKED		

ORIGINAL SURVEY	SURVEYED	BY	DATE
	PLOTTED		
NOTE BOOK	TEMPLATE		
NO.	AREAS		
	AREAS CHECKED		

..\VR70022A.DGN, ..\VR70012A.DGN, ..\VR9900I2A.DGN, ..\VR9900I2A.DGN, ..\VX7900I2A.DGN, ..\VX7900I2A.DGN, ..\VX7900I2A.DGN, ..\VX9600I2A.DGN, ..\VX9600I2A.DGN, ..\VX9600I2A.DGN, ..\FL TL0252A.DGN, ..\VX9600I2A.DGN, ..\PR6600I2A.DGN, ..\PR9900I2A.DGN, ..\PR9900I2A.DGN, ..\PR9900