F.A.I. RTE.	SECTION	COUNTY	TOTAL SHEETS	SHEET NO.
83	*	COOK	631	617
STA.		TO STA.		
FED. ROAD DIST. NO.		ILLINOIS	FED. AID PROJECT	
* (2425 & 2626) R-2		CONTRACT NO. 62111		

LEGEND

EXISTING PAVEMENT

STRUCTURAL EXCAVATION

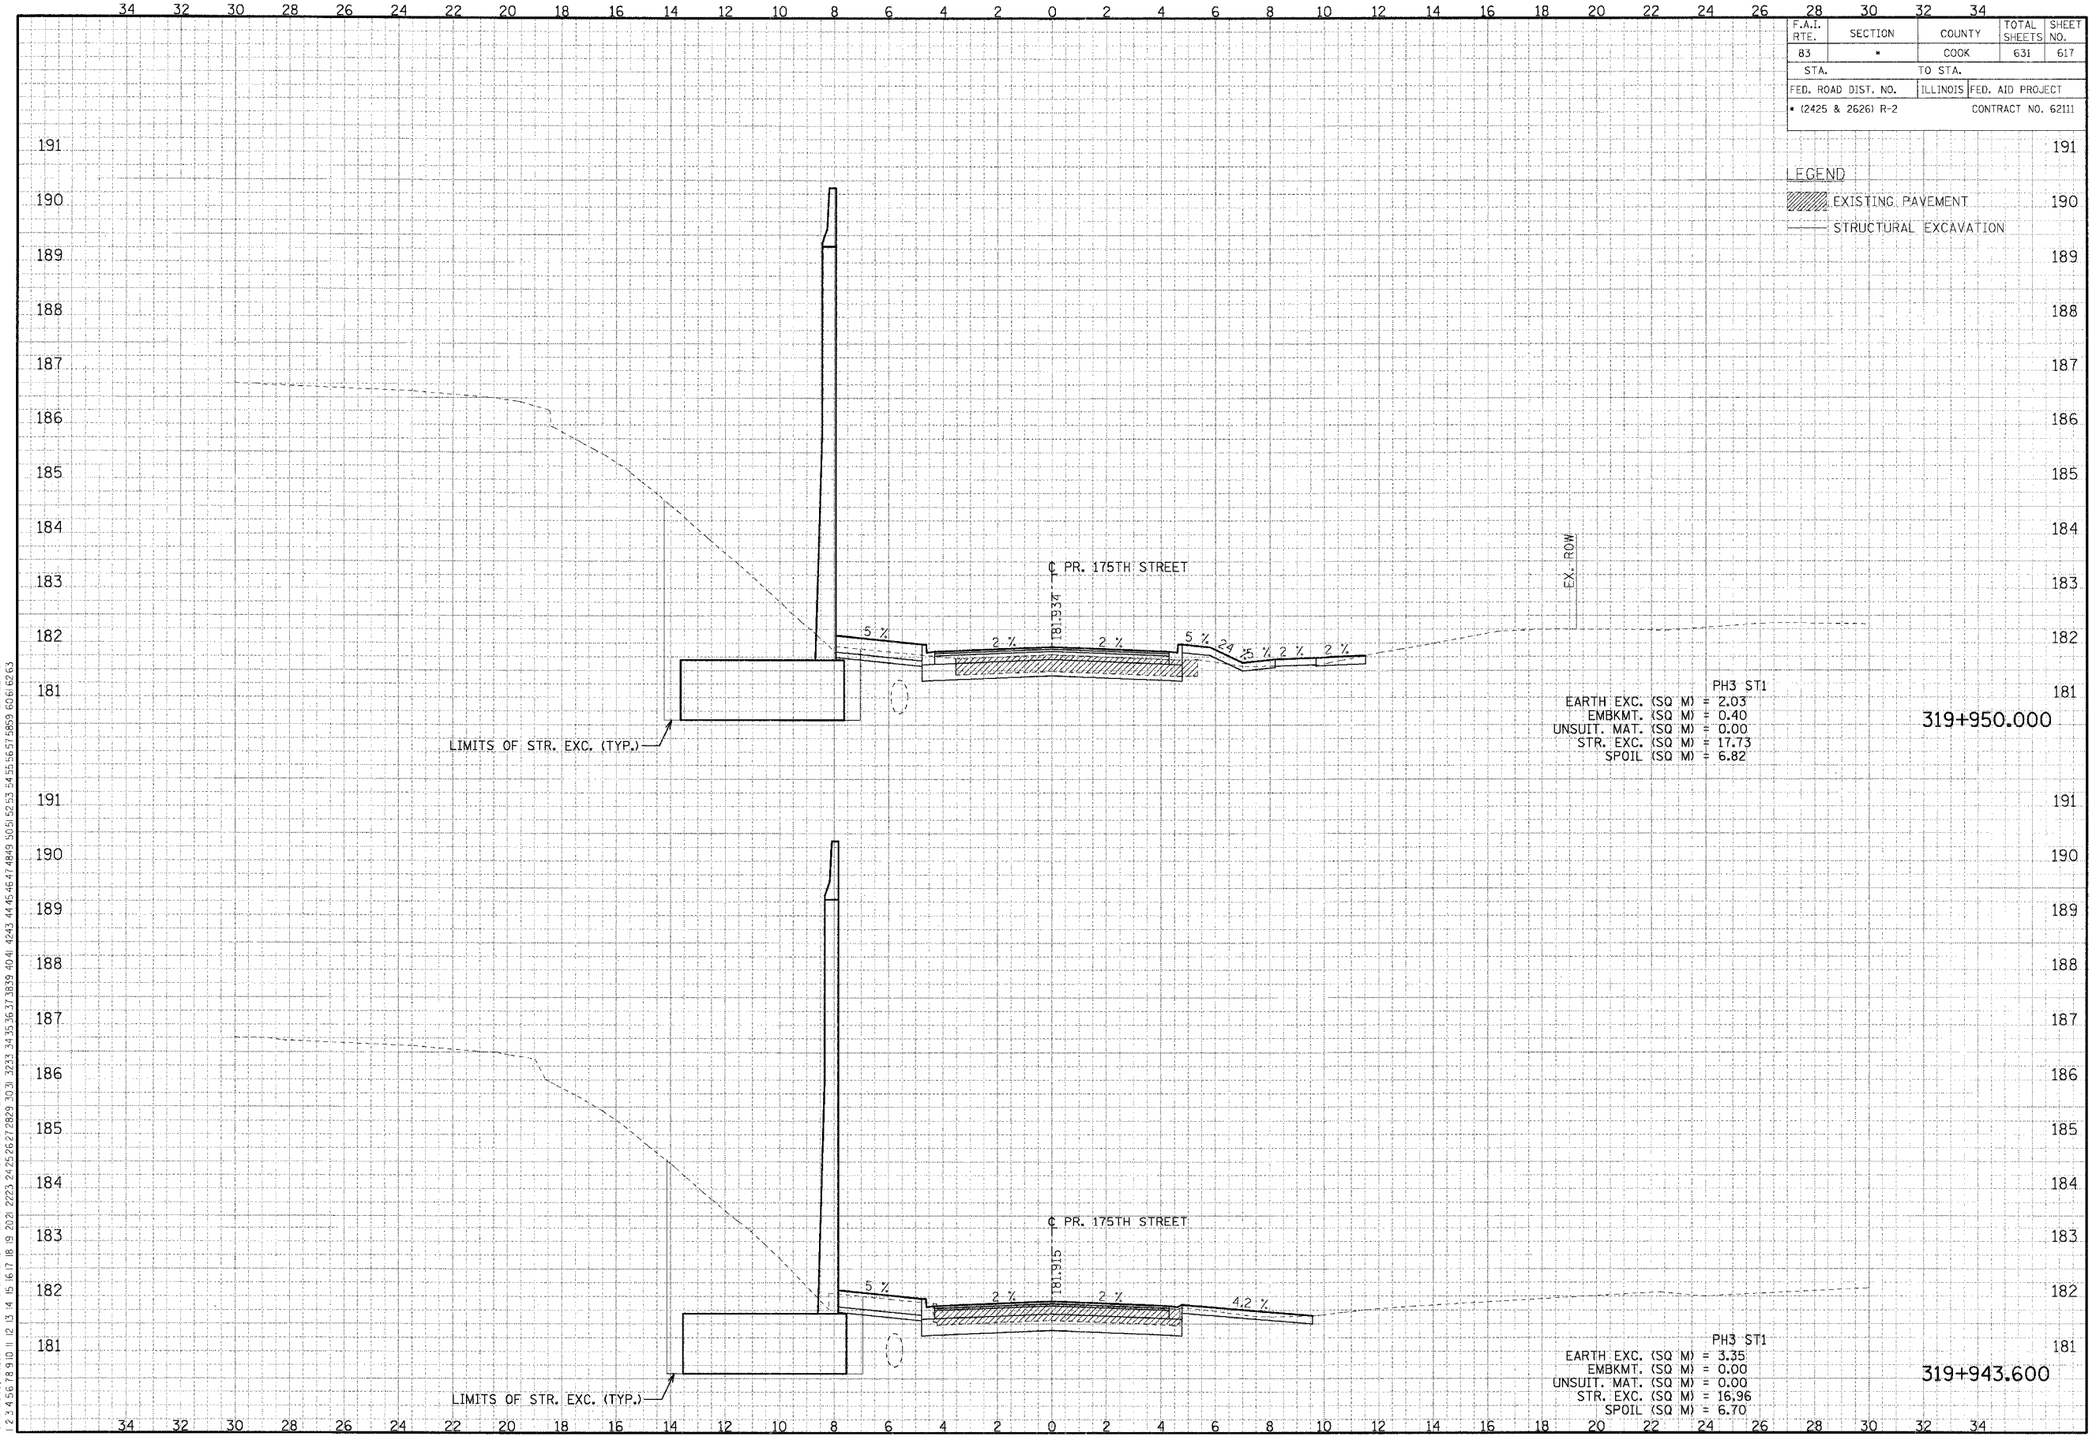

CROSS-SECTIONS FOR 175TH STREET

FINAL SURVEY	BY	DATE
NOTE BOOK	SURVEYED	
NO.	PLOTTED	
	TEMPLATE	
	AREAS CHECKED	

ORIGINAL SURVEY	BY	DATE
NOTE BOOK	SURVEYED	
NO.	PLOTTED	
	TEMPLATE	
	AREAS CHECKED	

..\PRT0022A.DGN ..\VRT0022A.DGN ..\VRT0032A.DGN ..\VPR06D72A.DGN ..\XWT0D72A.DGN ..\DRT0032A.DGN ..\VPT0022A.DGN
8-18-2005, 04:29:44 T:\DOCUMENT\93I750\CIVIL\DGN\XS170D72A.DGN BAJZEKJ