F.A.I. RTE.	SECTION	COUNTY	TOTAL SHEETS	SHEET NO.
83	*	COOK	631	631
STA.		TO STA.		
FED. ROAD DIST. NO.		ILLINOIS	FED. AID PROJECT	
* (2425 & 2626) R-2			CONTRACT NO. 62111	

LEGEND

EXISTING PAVEMENT

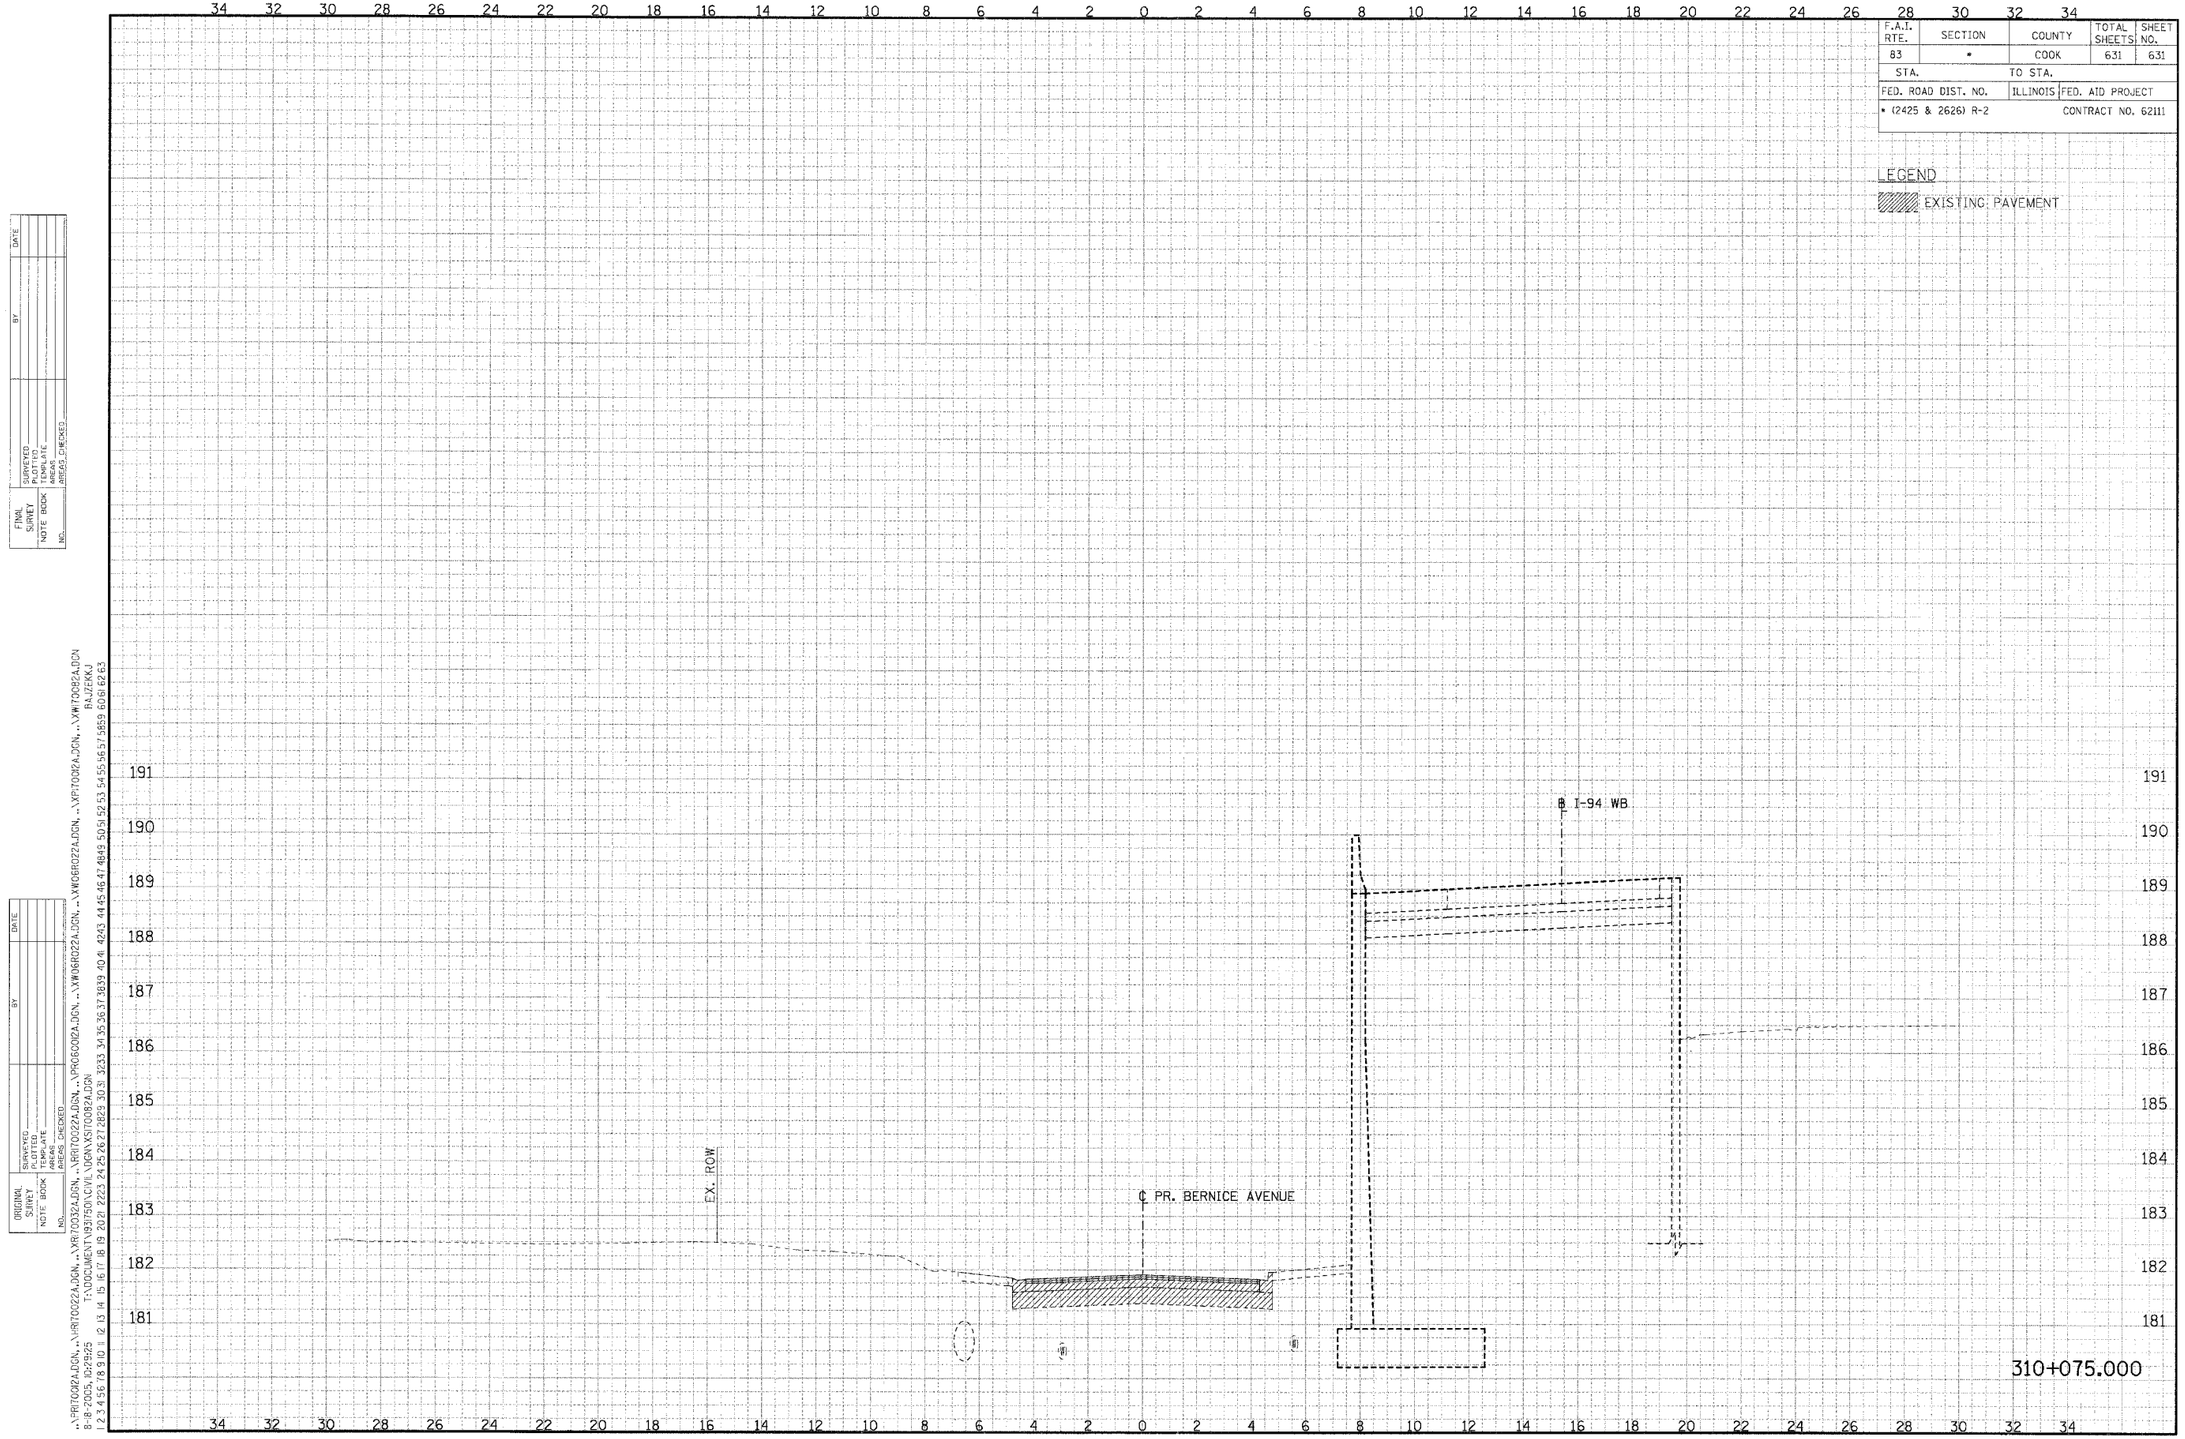

CROSS-SECTIONS FOR BERNICE AVENUE

FINAL SURVEY — NOTE BOOK — NO. — SURVEYED — PLOTTED — TEMPLATE — AREAS — AREAS CHECKED — BY — DATE

ORIGINAL SURVEY — NOTE BOOK — NO. — SURVEYED — PLOTTED — TEMPLATE — AREAS — AREAS CHECKED — BY — DATE

..\PR70032A.DGN ..\VAR70022A.DGN ..\VAR70032A.DGN ..\VAR70022A.DGN ..\PR06000A.DGN ..\VW06R022A.DGN ..\VW06R022A.DGN ..\VP70012A.DGN ..\VW70082A.DGN
8-8-2005, 10:29:25 T:\DOCUMENT\93750\CIVIL\DGN\XS170082A.DGN RAJZEKKJ