F.A.P. RTE.	SECTION	COUNTY	TOTAL SHEETS	SHEET NO.
599	42MFT-T	ROCK ISLAND	90	22
STA. 326+50		TO STA. 336+10		
FED. ROAD DIST. NO.	ILLINOIS	FED. AID PROJECT		

CONTRACT 64641

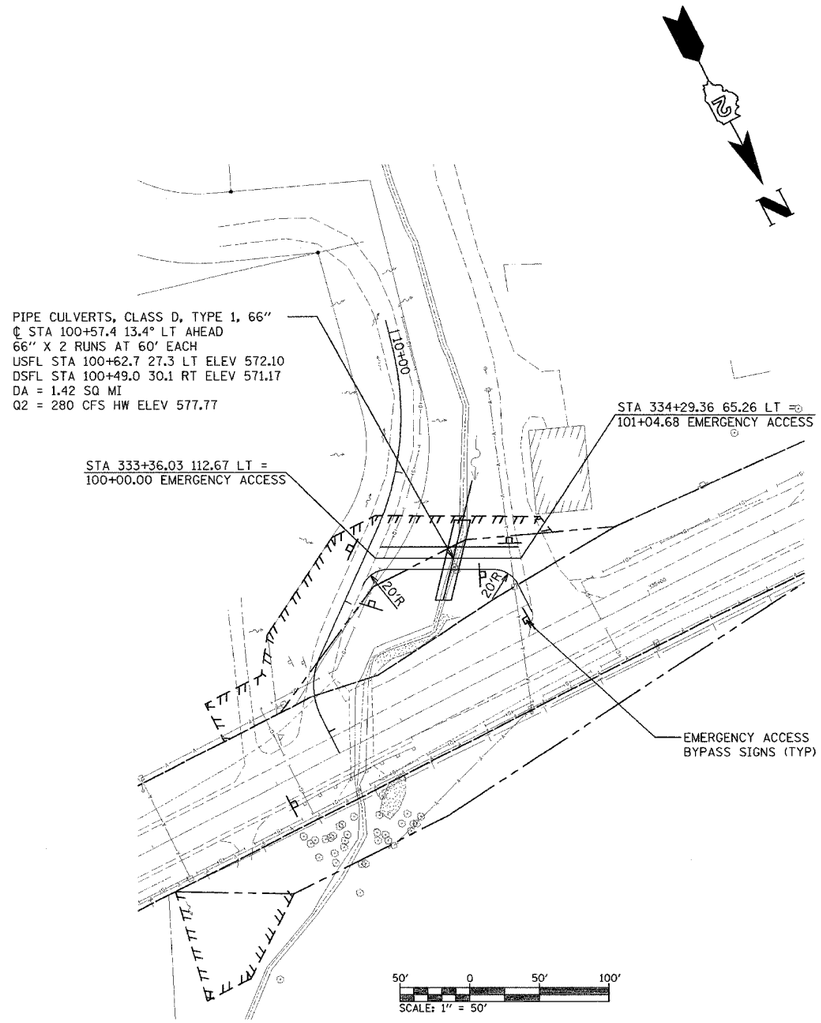

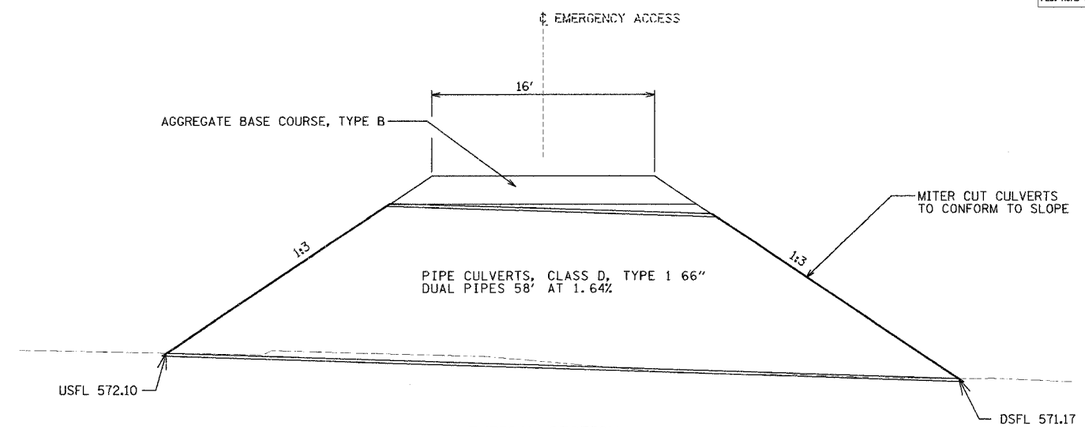

TYPICAL SECTION
NOT TO SCALE

EMERGENCY ACCESS
STA 100+00.00 TO STA 100+04.68

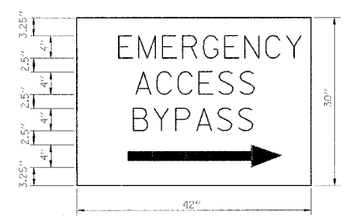

SIGN DETAIL
NOT TO SCALE
NOTE: CHANGE DIRECTIONAL ARROW AS REQUIRED.

NOTES

1. THE EMERGENCY ACCESS BYPASS SHALL BE CONSTRUCTED BEFORE CLOSING IL 92.
2. THE CONTRACTOR SHALL MITER CUT THE PROPOSED CULVERT TO CONFORM TO THE SLOPE OF THE EMBANKMENT. THE COST OF THE MITER CUT SHALL BE INCLUDED IN THE CONTRACT UNIT PRICE FOR PIPE CULVERTS, CLASS D, TYPE 1 66"
3. THE EMERGENCY ACCESS BYPASS SIGNS SHALL BE ERECTED AT THE LOCATIONS SHOWN ON THE PLANS (6 SIGNS TOTAL). THE SIGNS SHALL BE BLACK ON ORANGE REFLECTIVE BACKGROUND. THE COST OF THE SIGNS SHALL BE INCLUDED IN THE CONTRACT UNIT PRICE FOR TRAFFIC CONTROL FOR ROAD CLOSURE.
4. ONCE IL 92 IS REOPENED THE CONTRACTOR SHALL REMOVE THE EMERGENCY ACCESS BYPASS INCLUDING THE CULVERT, AGGREGATE BASE COURSE AND EMBANKMENT. THE CONTRACTOR SHALL THEN COMPLETE THE UPSTREAM CHANNEL IMPROVEMENTS, RIPRAP AND RETURN THE BALANCE OF THE SITE TO MATCH THE EXISTING CONDITIONS.
5. CONSTRUCTION OF THE EMERGENCY ACCESS BYPASS SHALL BE DONE IN ACCORDANCE TO THE STANDARD SPECIFICATIONS FOR EARTH EXCAVATION, AND FURNISHED EXCAVATION. INSTALLATION OF PIPE CULVERT SHALL BE PAID FOR PER UNIT PRICE FOR PIPE CULVERTS, CLASS D, TYPE 1 66". REMOVAL OF PIPE CULVERT SHALL BE INCLUDED IN EARTH EXCAVATION PER GENERAL NOTE 19.
6. THE CONTRACTOR SHALL MAINTAIN THE EMERGENCY ACCESS BYPASS BY GRADING AND PROVIDING ADDITIONAL BASE COURSE AS NEEDED. THIS WORK SHALL BE INCLUDED IN THE CONTRACT UNIT PRICE FOR TRAFFIC CONTROL FOR ROAD CLOSURE.

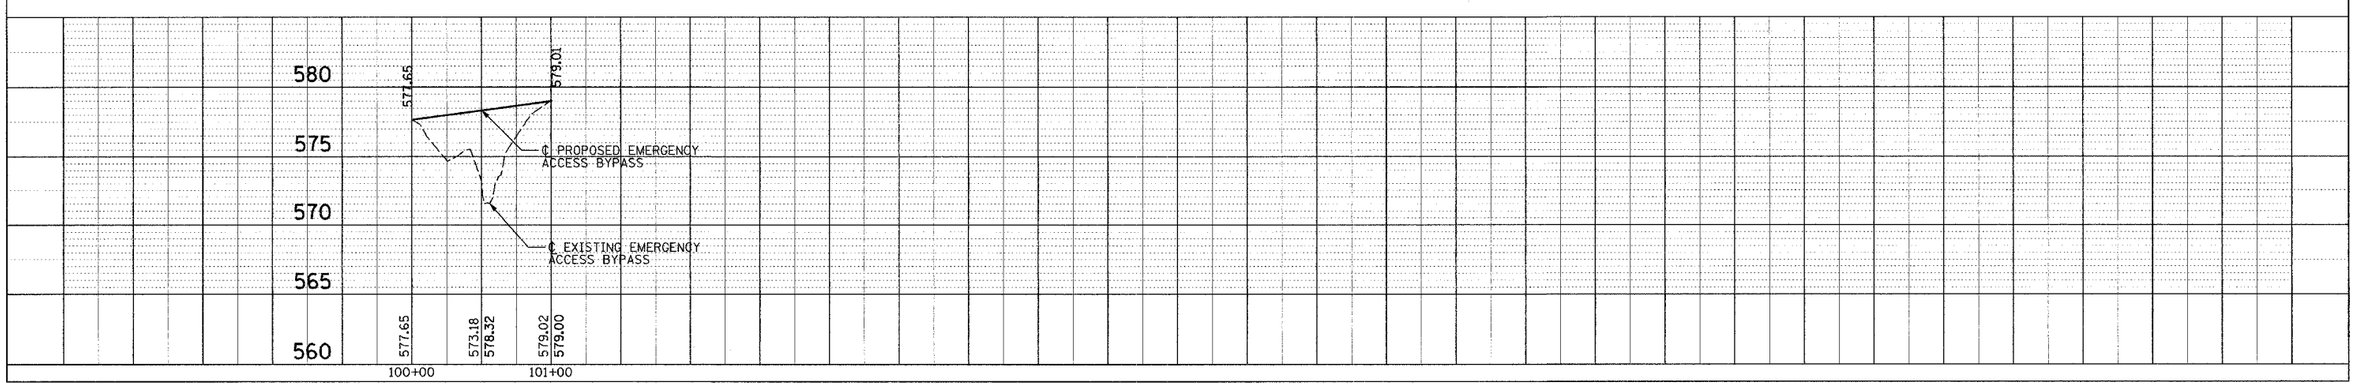

PLAN
NOTE BOOK NO.
SURVEYED
PLOTTED
ALIGNMENT CHECKED
RT. OF WAY CHECKED
CADD FILE NAME
BY DATE

PROFILE
NOTE BOOK NO.
SURVEYED
PLOTTED
PROFILE CHECKED
ELEV. NOTES
STRUCTURE NOTATIONS CHKD
BY DATE