F.A.P. RTE.	SECTION	COUNTY	TOTAL SHEETS	SHEET NO.
599	42MFT-BR	ROCK ISLAND	90	26
STA. 404+30	TO STA. 408+00			
FED. ROAD DIST. NO.	ILLINOIS	FED. AID PROJECT		

CONTRACT 64641

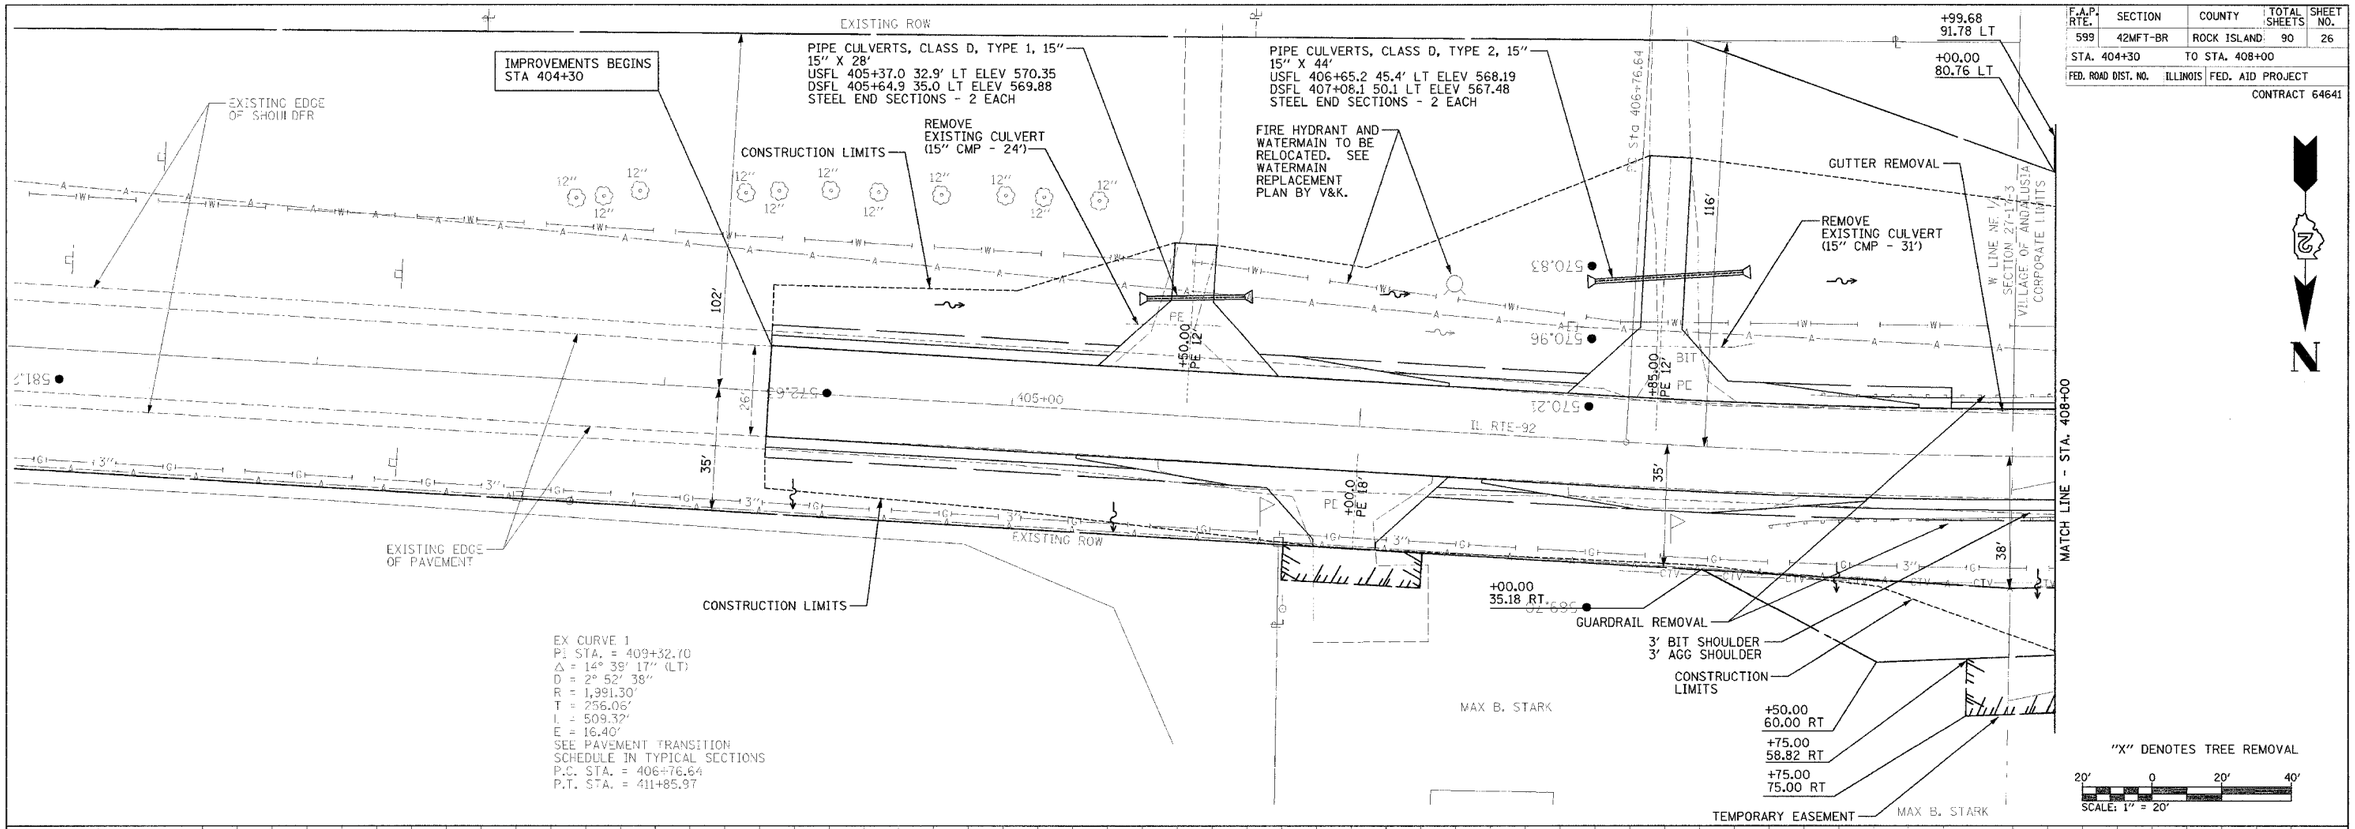

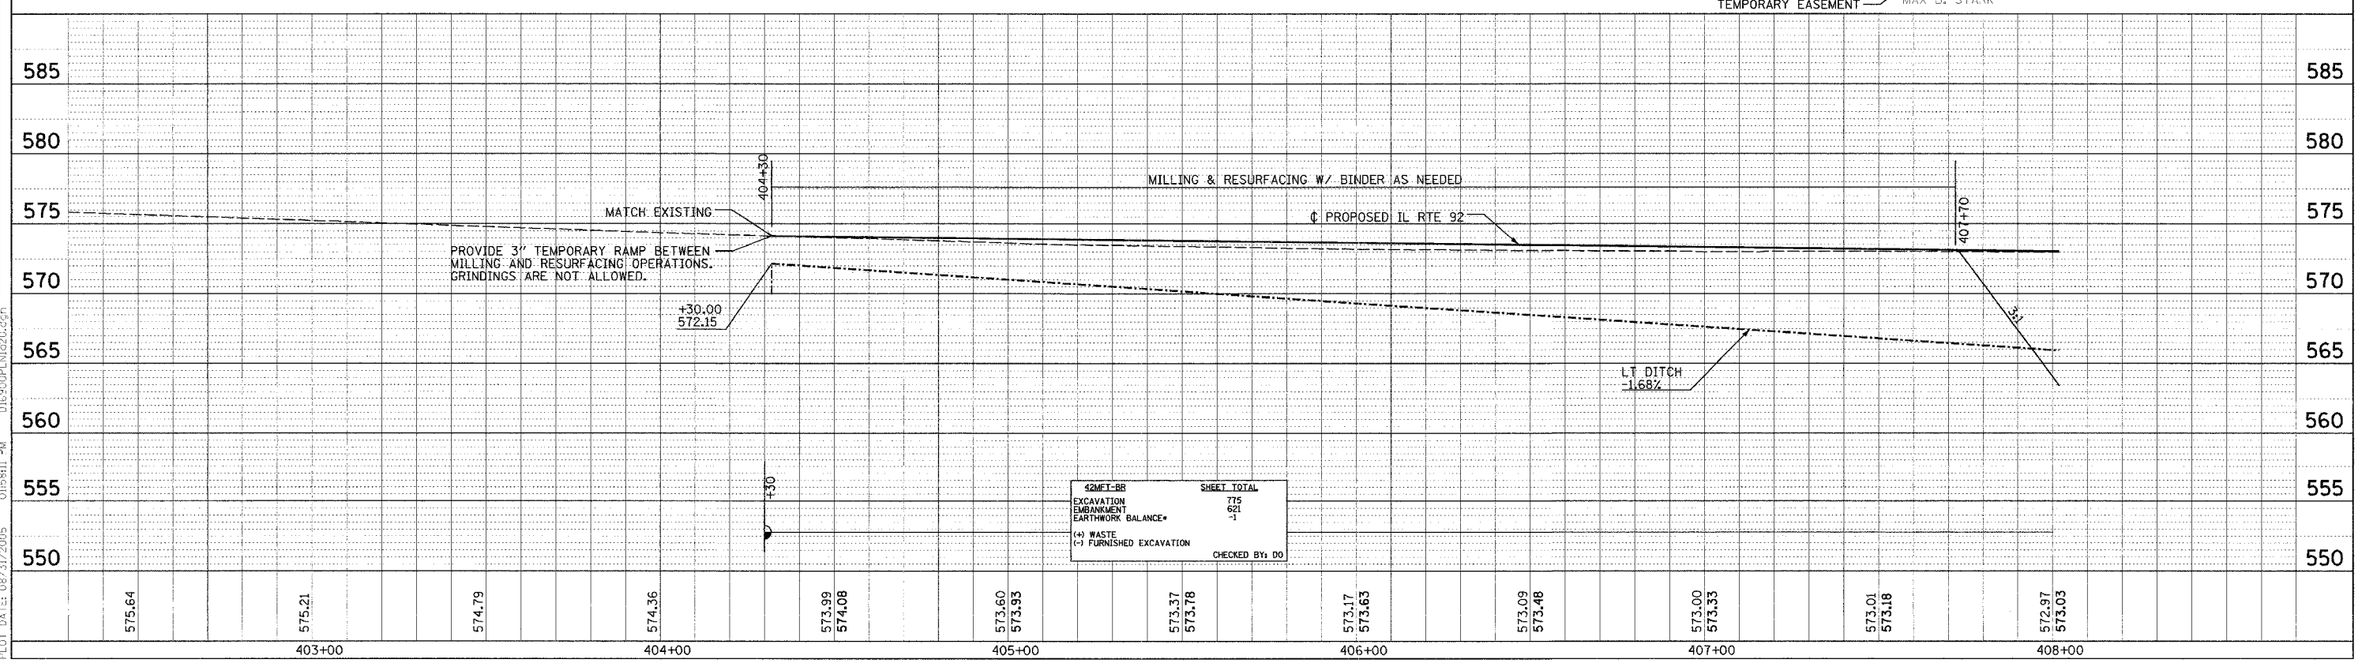

42MFT-BR	SHEET TOTAL
EXCAVATION	775
EMBANKMENT	621
EARTHWORK BALANCE*	-1
(+) WASTE	
(-) FURNISHED EXCAVATION	
	CHECKED BY: DO

PLAN — SURVEYED / PLOTTED / ALIGNMENT CHECKED / RT. OF WAY CHECKED / CADD FILE NAME / NOTE BOOK NO. / BY / DATE

PROFILE — SURVEYED / PLOTTED / GRADES CHECKED / B.M. NOTED / STRUCTURE NOTATNS CHK'D / NOTE BOOK NO. / BY / DATE

PLOT DATE: 08/31/2005 01:58:11 PM D16900PLN1a20.dgn

IL RTE 92 (AT ANDALUSIA)