F.A.P. RTE.	SECTION	COUNTY	TOTAL SHEETS	SHEET NO.
599	42MFT-T	ROCK ISLAND	90	29
STA. 331+70		TO STA. 336+10		
FED. ROAD DIST. NO.	ILLINOIS	FED. AID PROJECT		

CONTRACT 64641

TEMPORARY EASEMENT
STA 331+75.00 75.00 RT
STA 331+80.00 45.24 LT
STA 331+80.00 75.00 LT
STA 332+25.00 75.00 LT
STA 332+42.00 99.00 LT
STA 333+15.00 140.00 LT
STA 333+50.00 140.00 LT
STA 334+55.00 86.00 LT
STA 334+57.79 71.91 LT
STA 334+55.00 86.00 LT

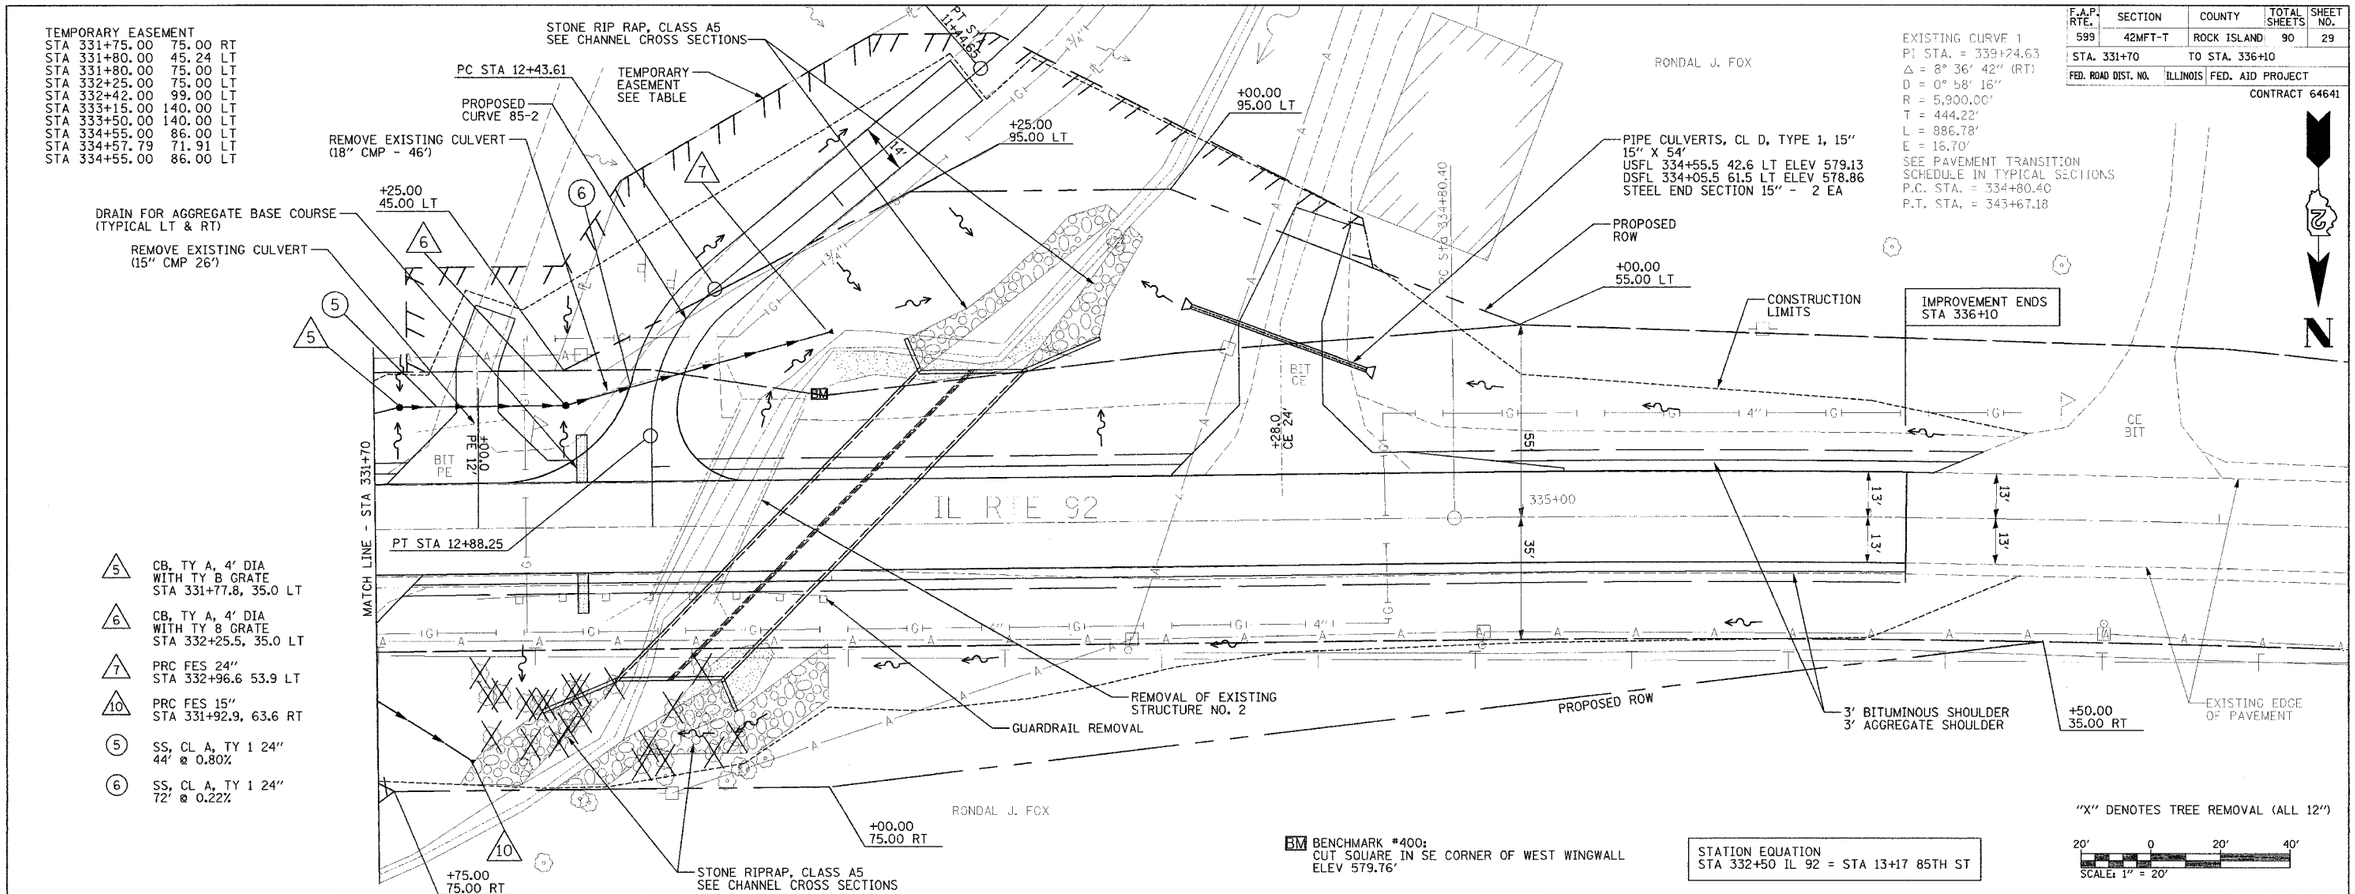

5 CB, TY A, 4' DIA WITH TY B GRATE STA 331+77.8, 35.0 LT

6 CB, TY A, 4' DIA WITH TY 8 GRATE STA 332+25.5, 35.0 LT

7 PRC FES 24" STA 332+96.6 53.9 LT

10 PRC FES 15" STA 331+92.9, 63.6 RT

5 SS, CL A, TY 1 24" 44' @ 0.80%

6 SS, CL A, TY 1 24" 72' @ 0.22%

BM BENCHMARK #400: CUT SQUARE IN SE CORNER OF WEST WINGWALL ELEV 579.76'

STATION EQUATION
STA 332+50 IL 92 = STA 13+17 85TH ST

"X" DENOTES TREE REMOVAL (ALL 12")

SCALE: 1" = 20'

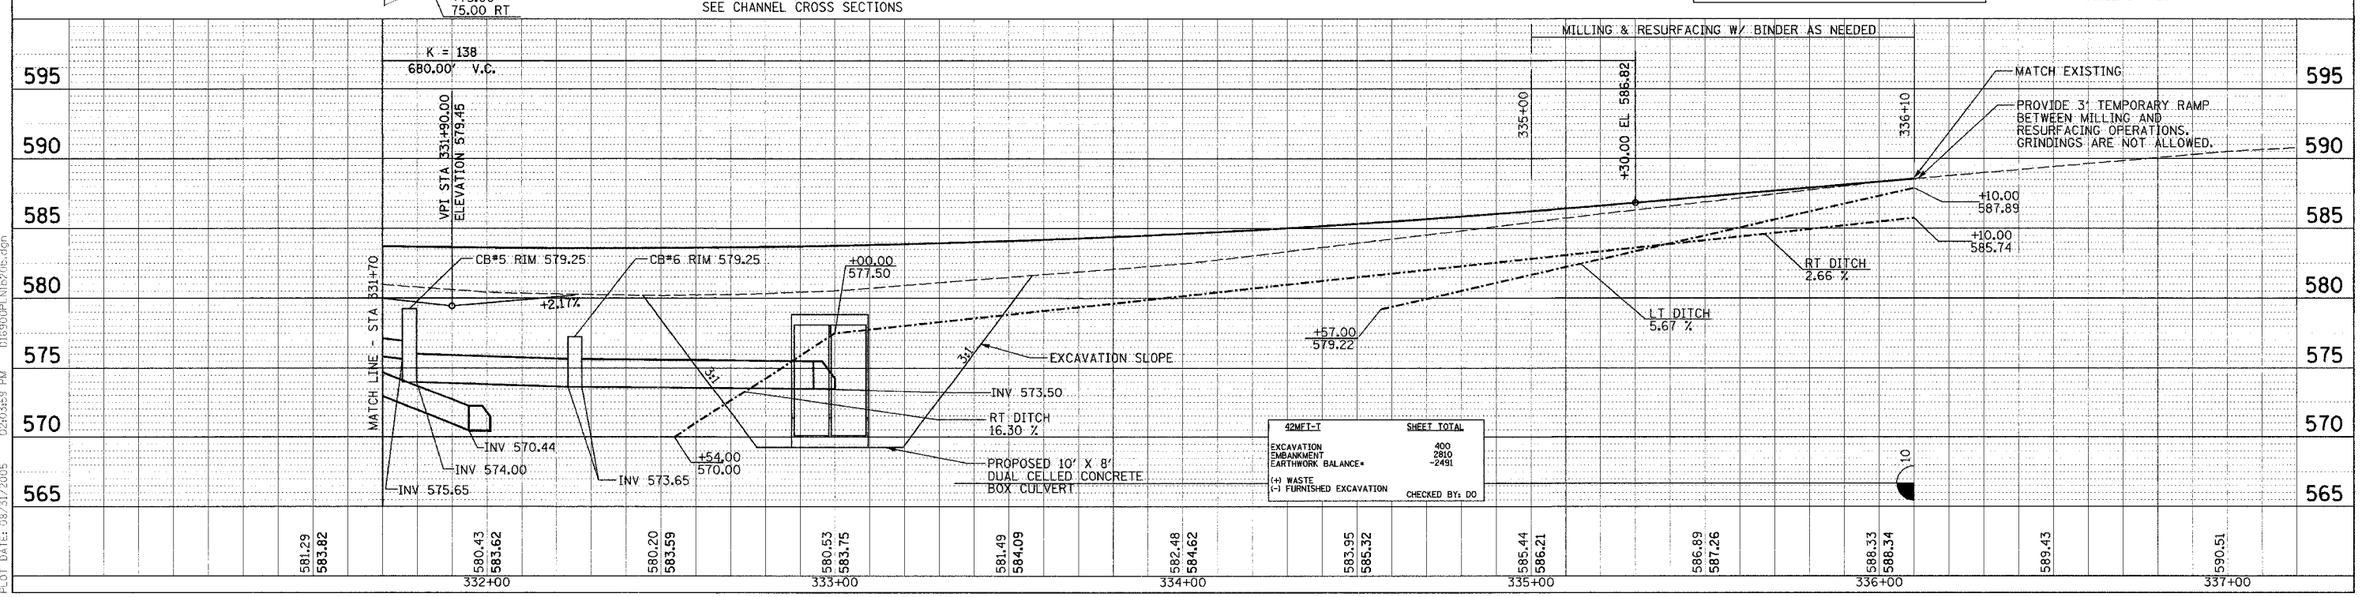

42MFT-T	SHEET TOTAL
EXCAVATION	400
EMBANKMENT	2810
EARTHWORK BALANCE*	-2491
(+) WASTE	
(-) FURNISHED EXCAVATION	CHECKED BY: DO

PLOT DATE: 08/31/2005 02:03:59 PM D16900PLN1b20b.dgn

IL RTE 92 (EAST OF ANDALUSIA)