F.A.P RTE.	SECTION	COUNTY	TOTAL SHEETS	SHEET NO.
599	42MFT-T	ROCK ISLAND	90	82
STA. 331+52.11		TO STA.332+18.06		
FED. ROAD DIST. NO.	ILLINOIS	FED. AID PROJECT		
			CONTRACT. 64641	

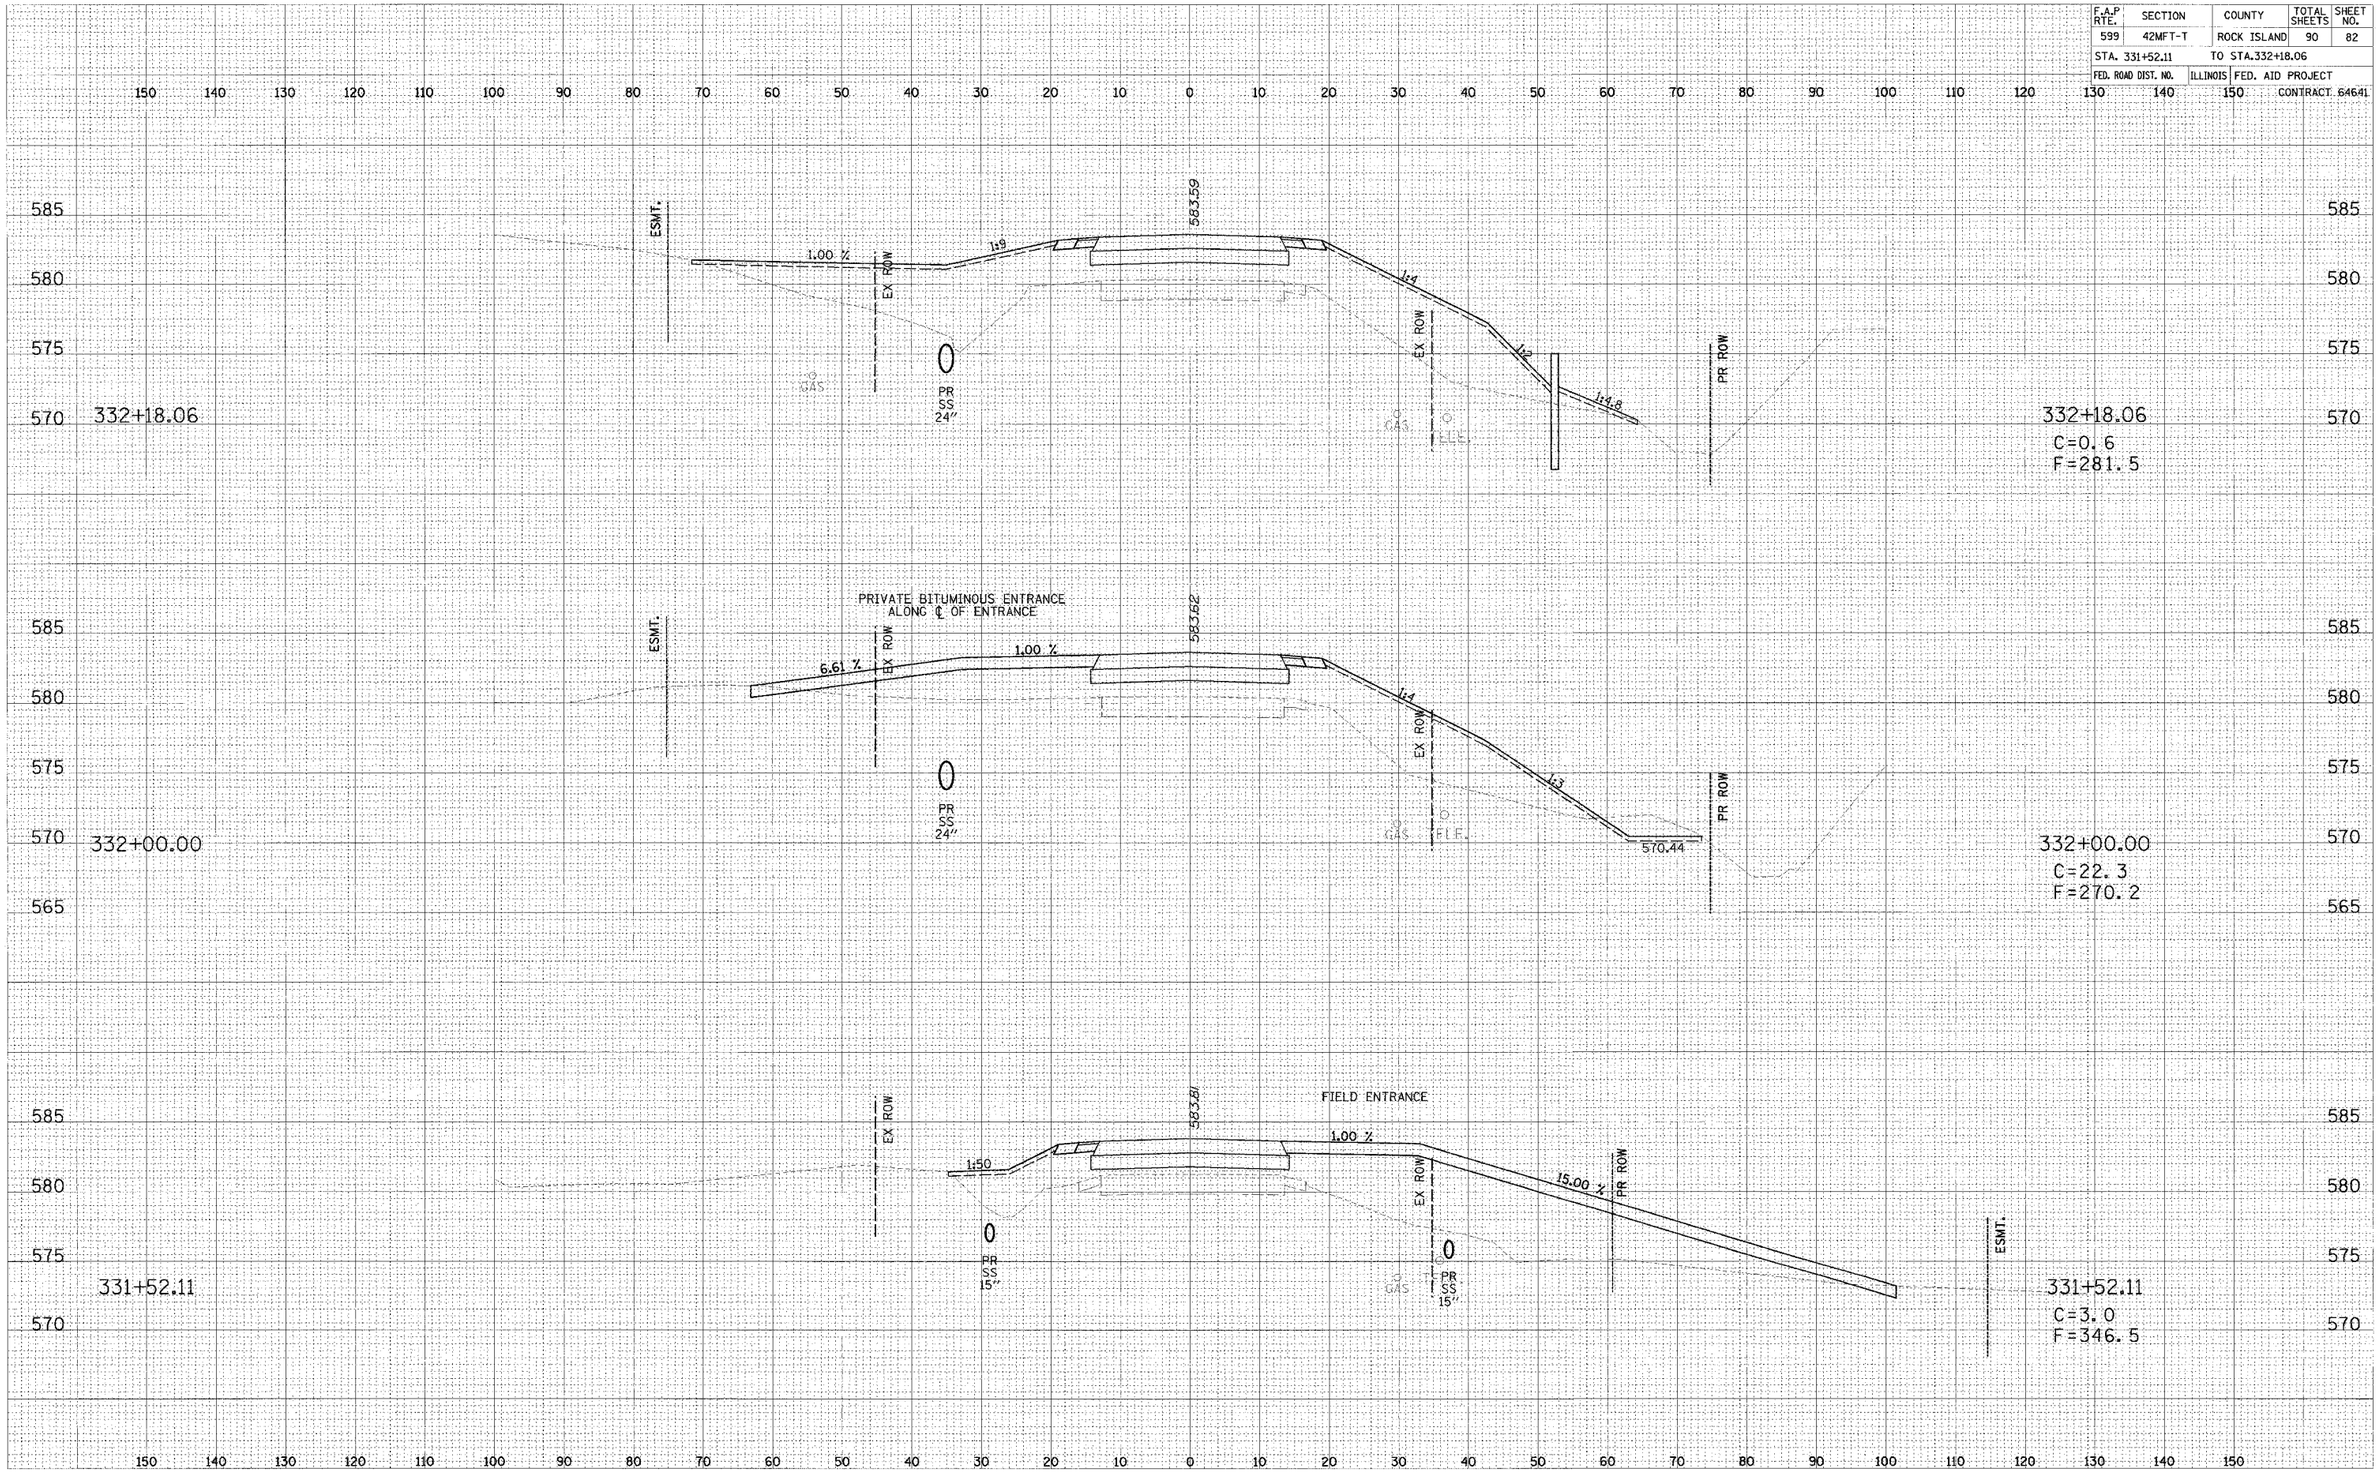

PLOT DATE: 8/31/2005 2:20:10 PM d:\6900b\xml.dgn

IL RTE 92 STA 331+52.11 TO STA 332+18.06