F.A.P RTE.	SECTION	COUNTY	TOTAL SHEETS	SHEET NO.
599	42MFT-T	ROCK ISLAND	90	87
STA. 335+00.00		TO STA.336+10.00		
FED. ROAD DIST. NO.	ILLINOIS	FED. AID PROJECT		
			CONTRACT 64641	

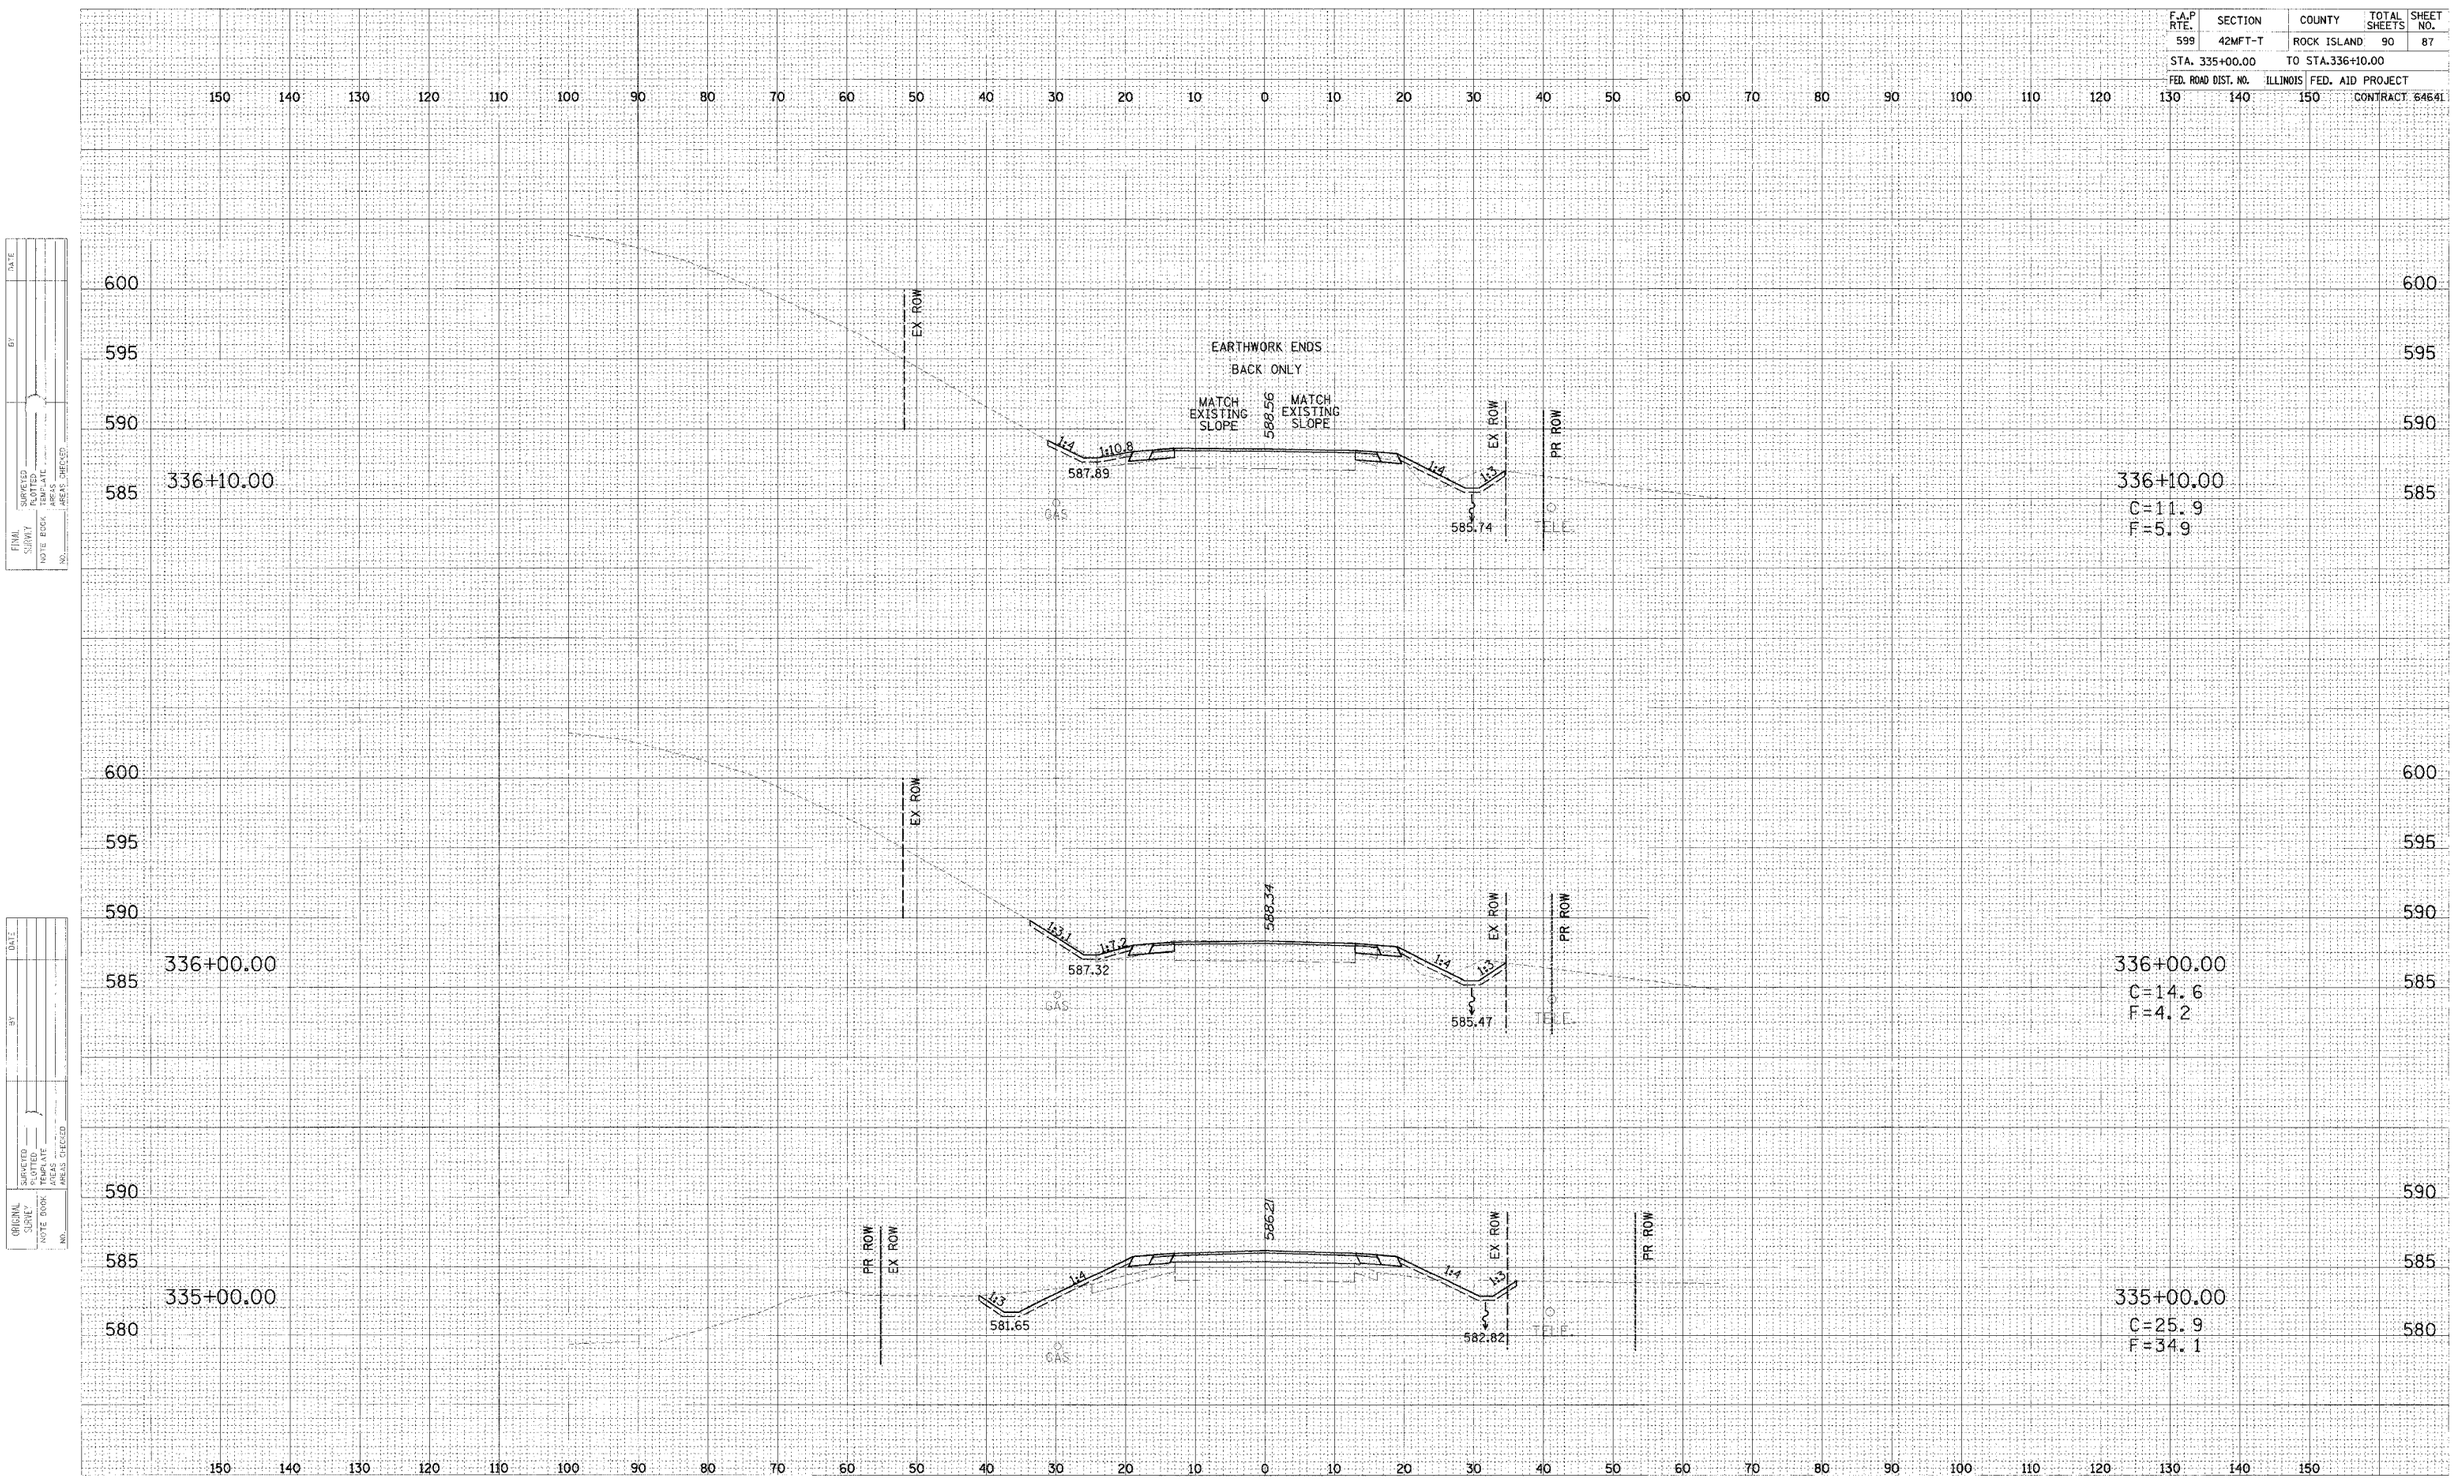

PLOT DATE: 8/31/2005 2:23:52 PM d16900bxml.dgn

IL RTE 92 STA 335+00.00 TO STA 336+10.00