CONTRACT NO. 64895

| F.A.P. RTE. | SECTION | COUNTY | TOTAL SHEETS | SHEET NO. |
|---|---|---|---|---|
| 517 | L-M-3 | BOONE | 68 | 20 |
| STA. 306+00.00 | | TO STA.312+00.00 | | |
| FED. ROAD DIST. NO. | ILLINOIS | FED. AID PROJECT | | |

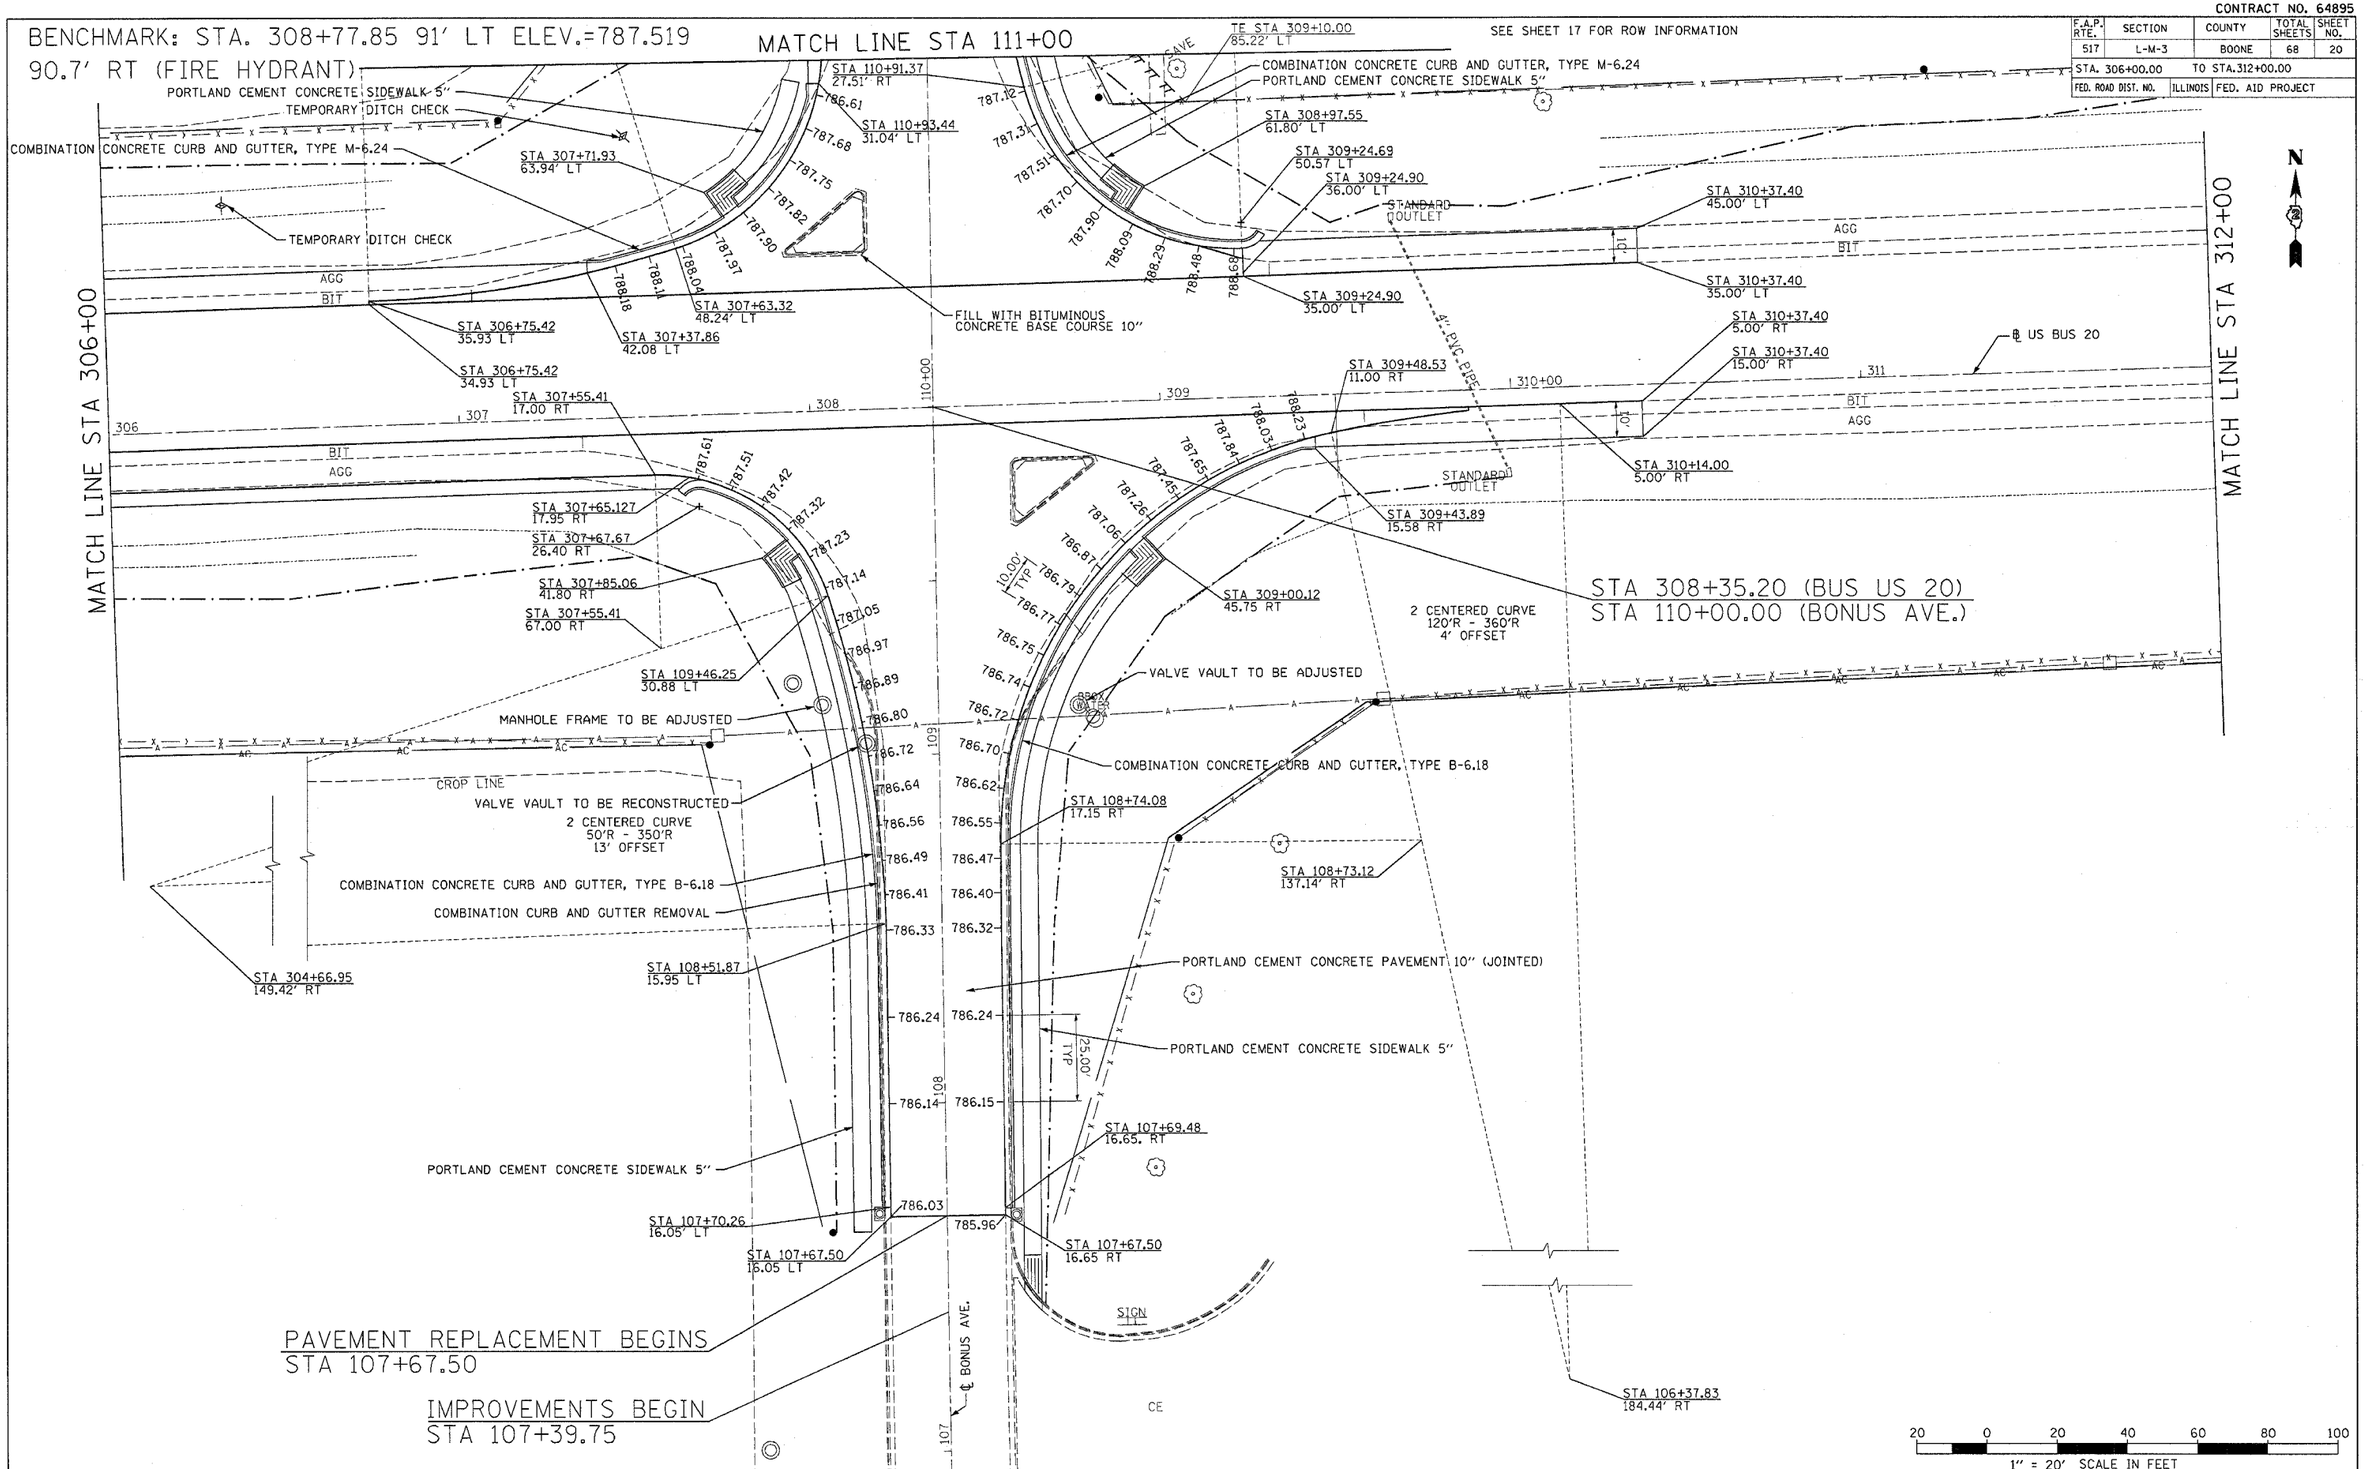


PLOT DATE = Fri Oct 21 16:10:46 2005
FILE NAME = P:\MAURER STUTZ\Projects\Work Order #5US 20 BR & Bonus Ave\P-92-048-03Final From Consultant\z04803PLAN2.dgn
PLOT SCALE = 20.00 ' / IN.
REFERENCE = $REF$

**CONSTRUCTION DETAILS 2**